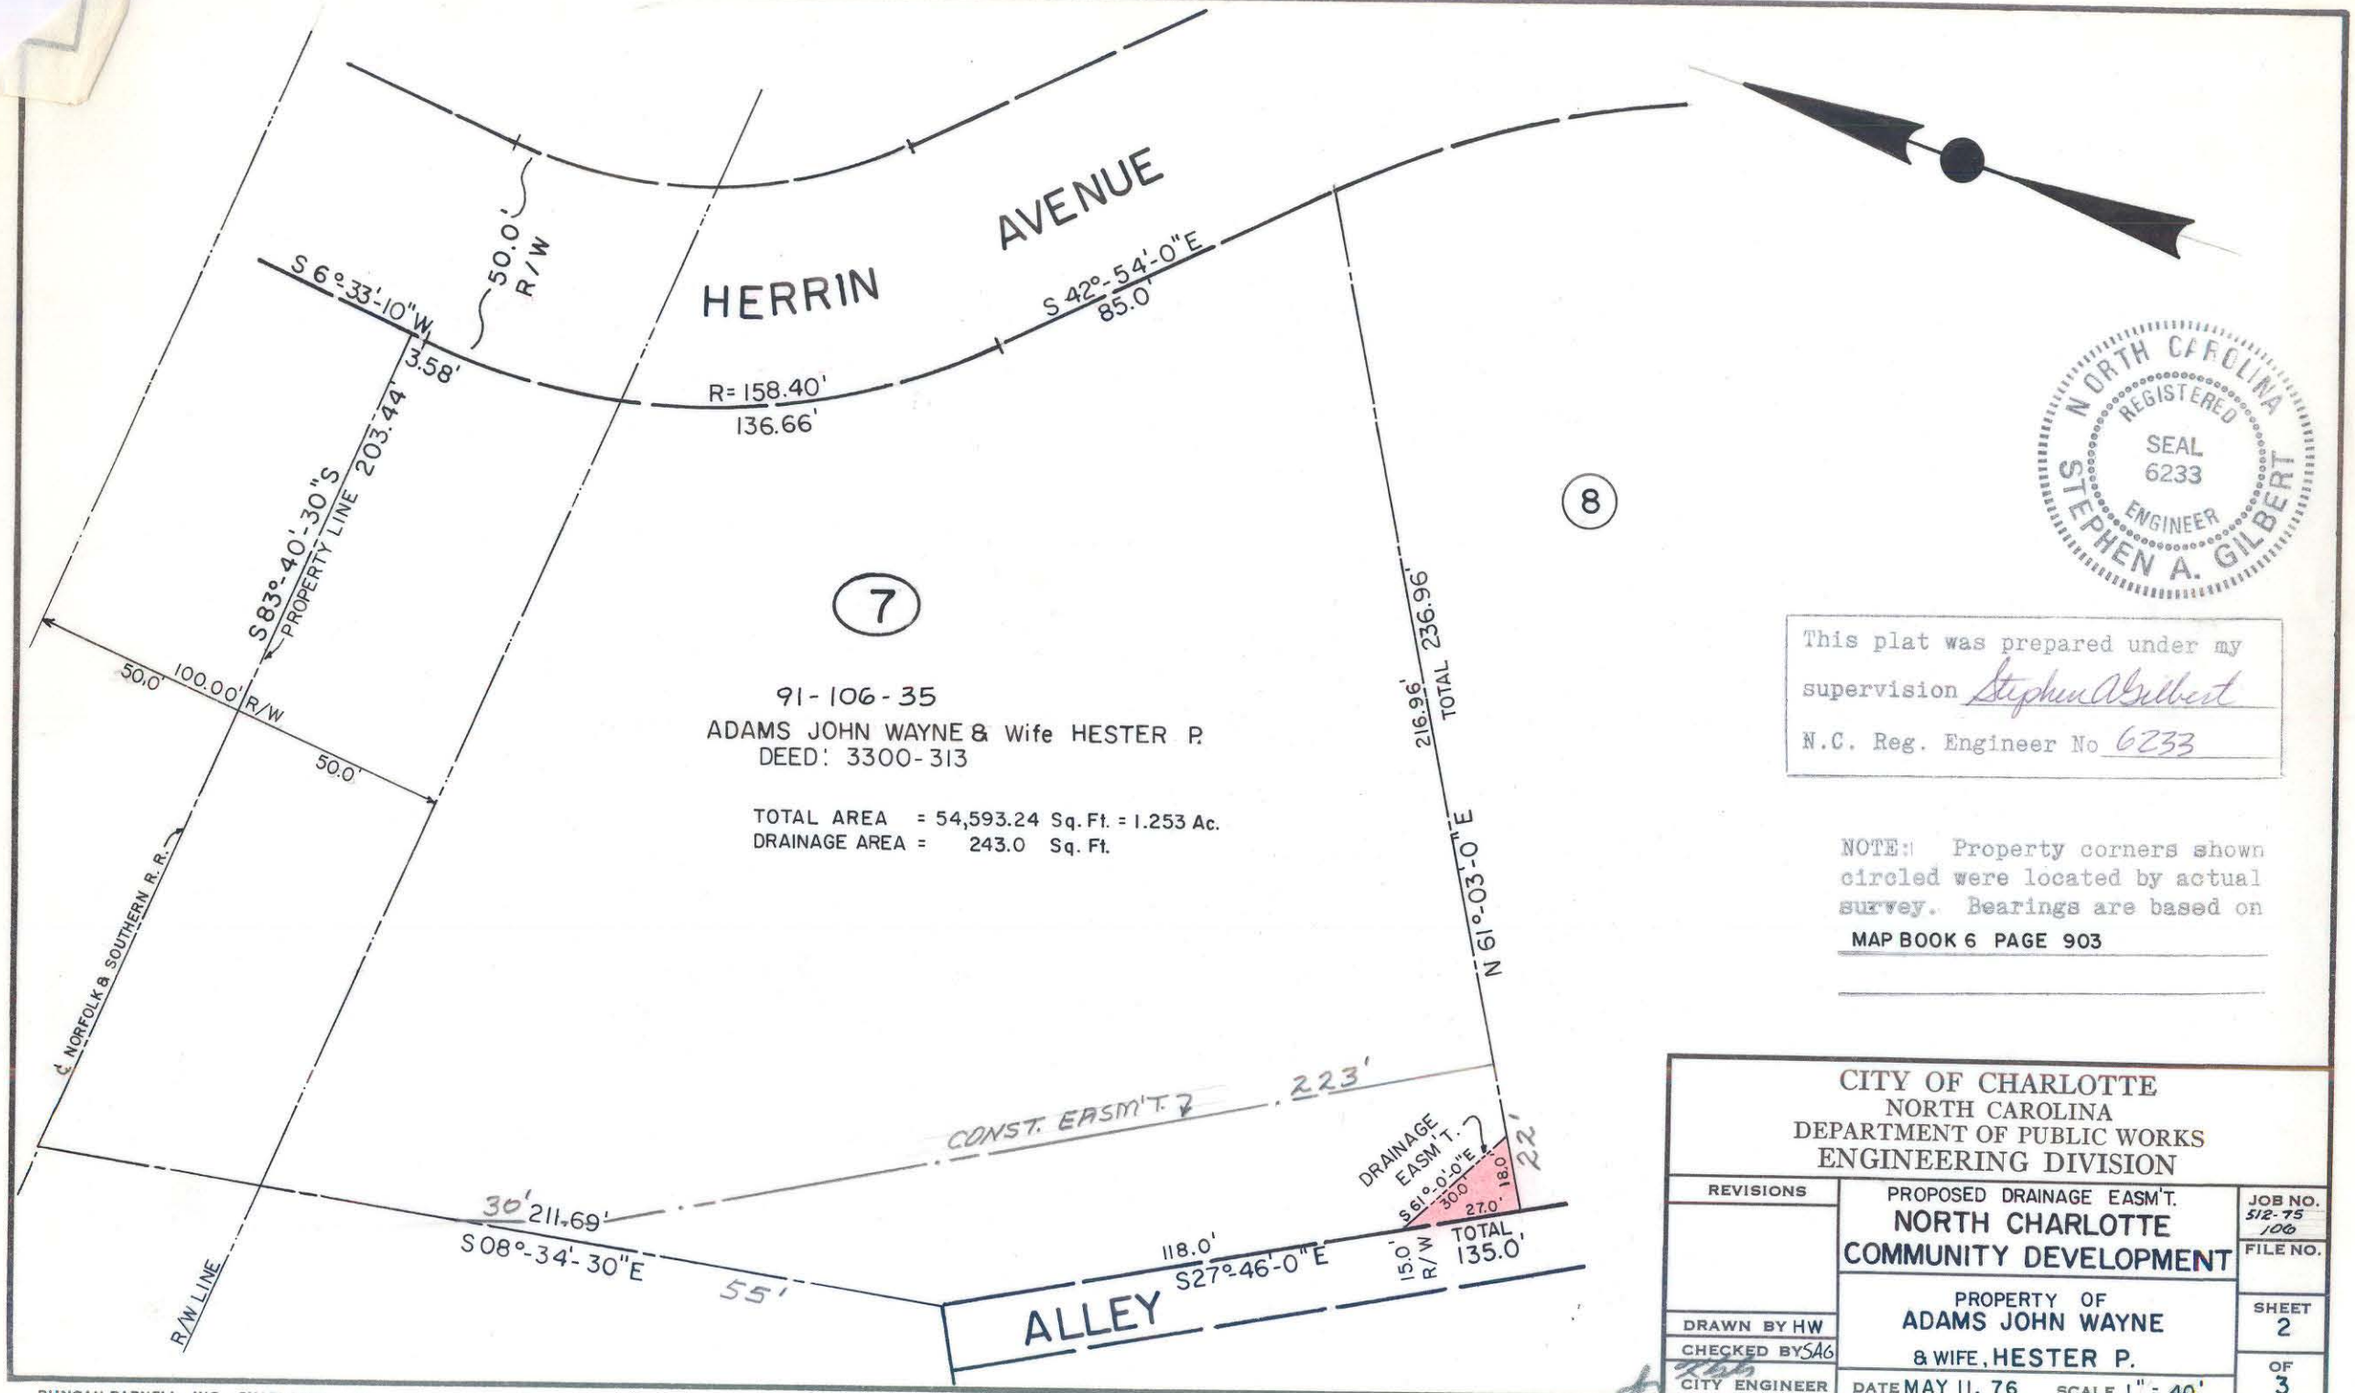

This plat was prepared under my supervision Stephen A Gilbert
N.C. Reg. Engineer No 6233

NOTE: Property corners shown circled were located by actual survey. Bearings are based on MAP BOOK 6 PAGE 903

CITY OF CHARLOTTE
NORTH CAROLINA
DEPARTMENT OF PUBLIC WORKS
ENGINEERING DIVISION

REVISIONS	PROPOSED DRAINAGE EASM'T. NORTH CHARLOTTE COMMUNITY DEVELOPMENT	JOB NO. 512-75 106
		FILE NO.
DRAWN BY HW	PROPERTY OF ADAMS JOHN WAYNE & WIFE, HESTER P.	SHEET 2
CHECKED BY SAG		OF 3
CITY ENGINEER	DATE MAY 11, 76 SCALE 1" = 40'	

DUNCAN-PARNELL, INC., CHARLOTTE 376