A7-15

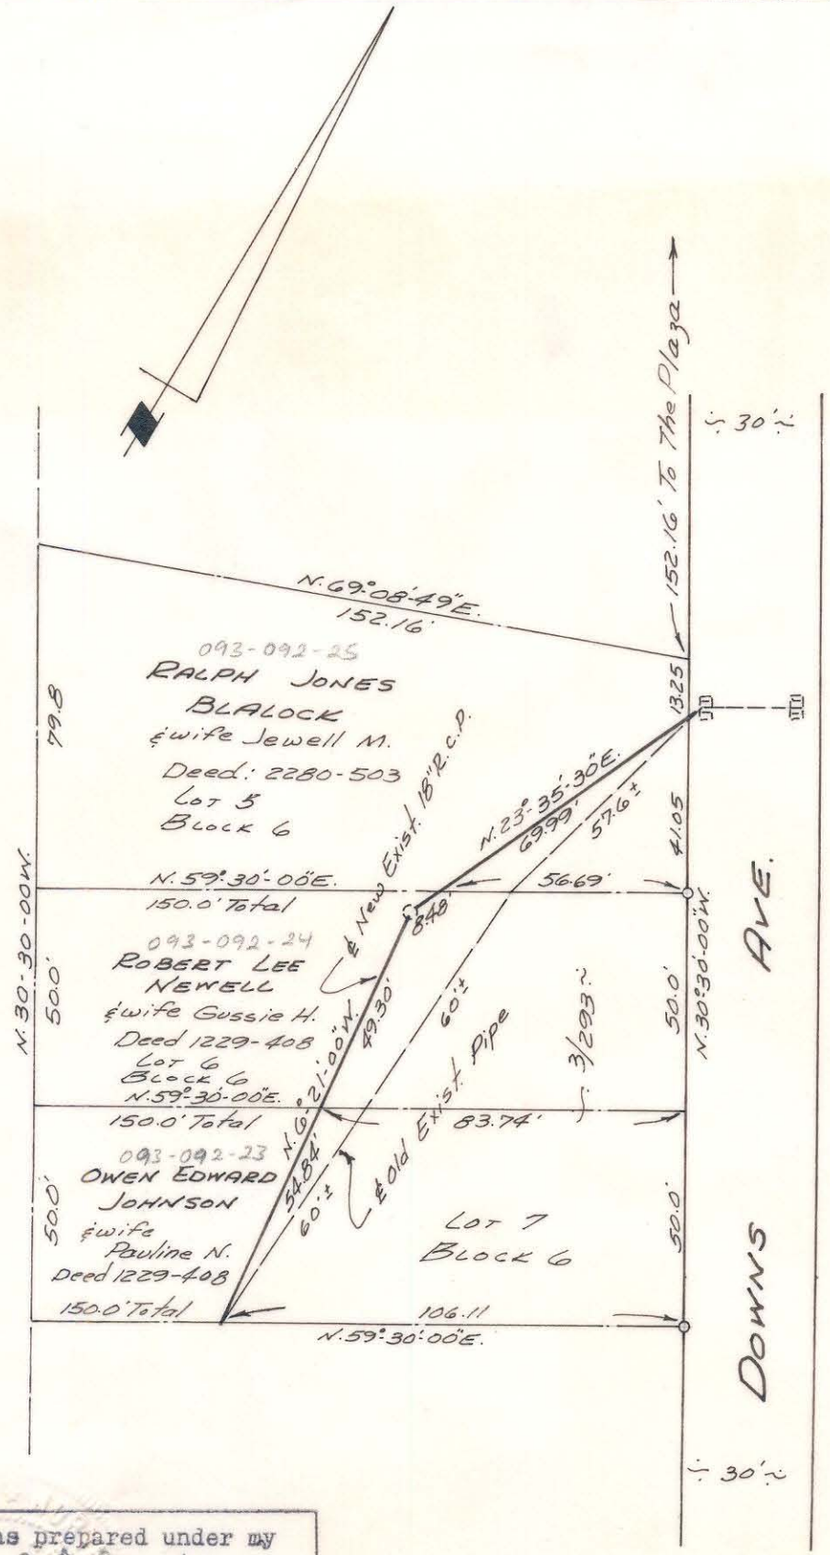


This plat was prepared under my supervision C D Readling

N.C. Reg. Engineer No 3659

Approved by _____
R/W Agent

NOTE: Property corners shown circled were located by actual survey. Bearings are ~~based on~~ Assumed, Distances Are From Record Map 3-293

**CITY OF CHARLOTTE**
**NORTH CAROLINA**
**ENGINEERING DEPARTMENT**

| | | |
|---|---|---|
| REVISIONS: 1. Added Lot & Block No. 9-8-69 J.T.T. | DOWNS AVE Storm Drain Assessment | JOB NO. 513-68-432 |
| | | FILE NO. |
| DRAWN BY J.S.B. | Property of R.J. BLALOCK, R.L. NEWELL & O.E. JOHNSON | SHEET 1 |
| CHECKED BY J.T.T. | | OF 1 |
| CITY ENGINEER | DATE Aug. 1969 SCALE 1" = 40' | |

A7-15

93-092-23/24/25