ACQUIRED 7-18-89
DB 6021-916

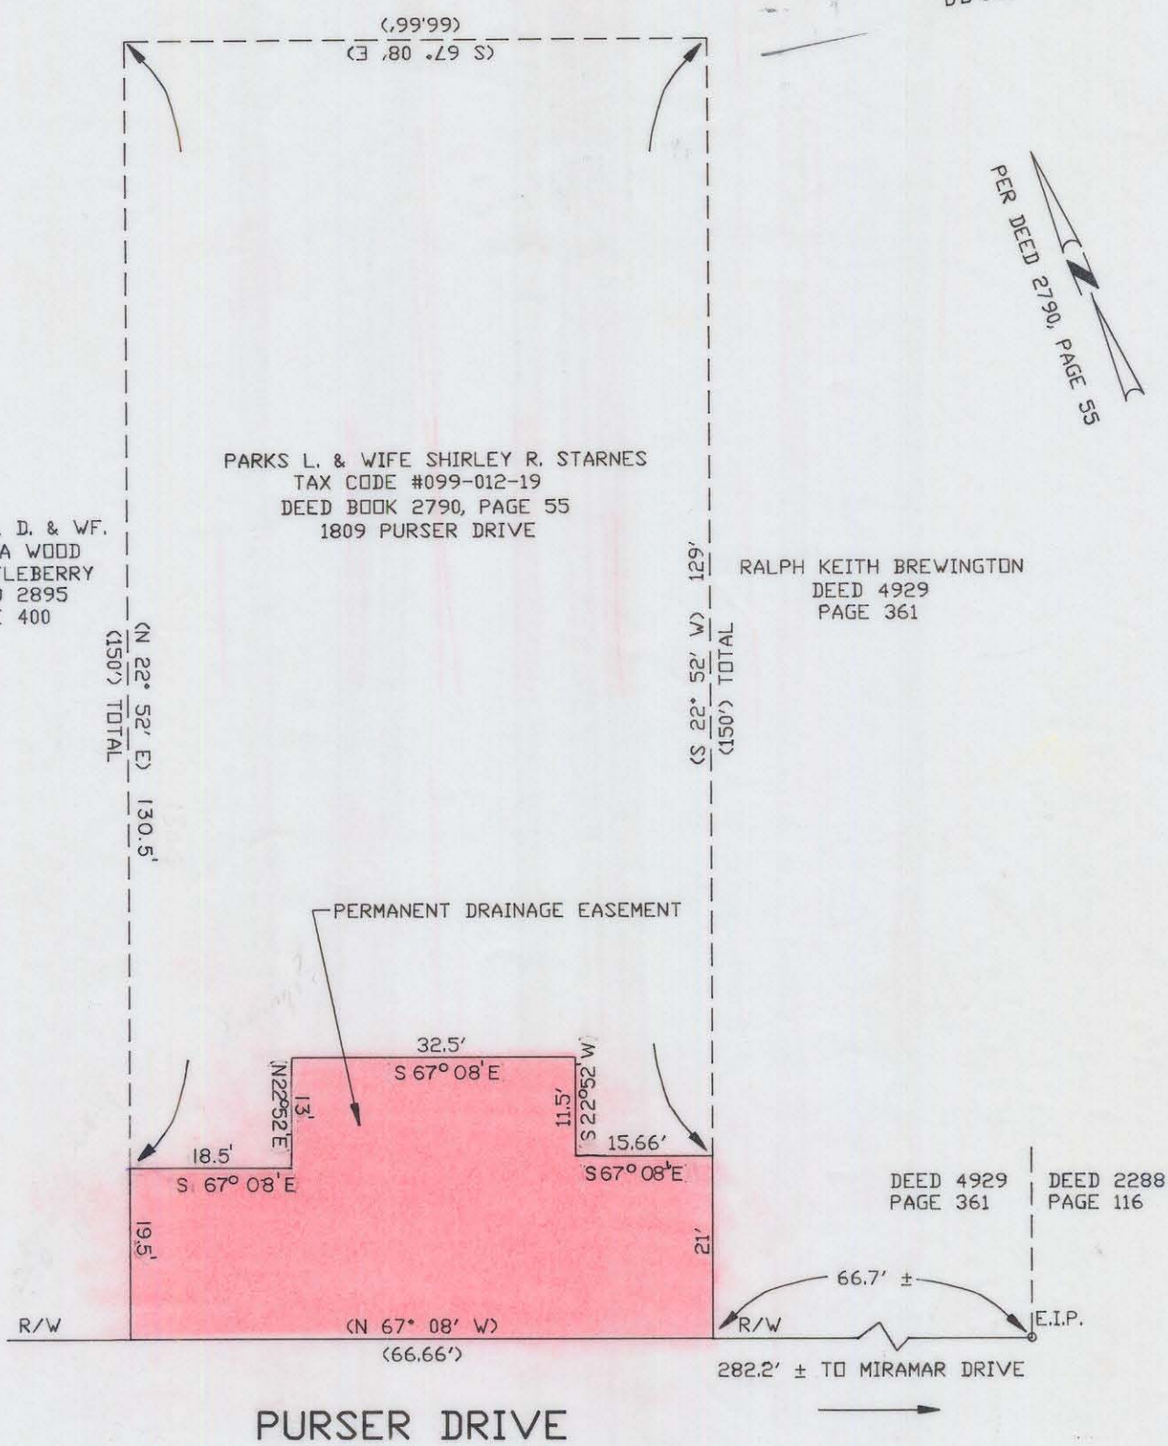

TOTAL AREA (BY DEED): 9999 SQ. FT. = 0.2295 AC.
PERM. DRAIN. ESM'T ACQ.: 1746 SQ. FT. = 0.040 AC.

THIS PLAT WAS PREPARED
UNDER MY SUPERVISION
R. Dennis Smith
N.C. REG. SURVEYOR NO. L-1482

NORTH CAROLINA REGISTERED SEAL #L-1482 LAND SURVEYOR RADFORD DENNIS SMITH

NOTE:
PROPERTY CORNERS SHOWN AS OPEN CIRCLES WERE LOCATED BY ACTUAL SURVEY. BEARINGS AND DISTANCES SHOWN IN PARENTHESES ARE BASED ON DEED INFORMATION. BEARINGS ARE BASED ON DEED BOOK 2790, PAGE 55.

THIS MAP WAS PREPARED FOR THE PURPOSE OF EASEMENT ACQUISITION ONLY, AND IS NOT INTENDED TO BE A BOUNDARY SURVEY OF THE TOTAL PROPERTY SHOWN.

CHARLOTTE ENGINEERING DEPARTMENT		
REVISIONS	SIDEWALK CONSTRUCTION PROGRAM PURSER DRIVE	JOB NO. 288-050 STD. NO.
DRAWN BY E.P.S. CHECKED BY RLB R. D. Smith SURVEY SUPVR.	PROPERTY OF PARKS L. & WIFE SHIRLEY R. STARNES DATE 3/3/89 SCALE 1" = 20'	SHEET 2 OF 2

99-12-19