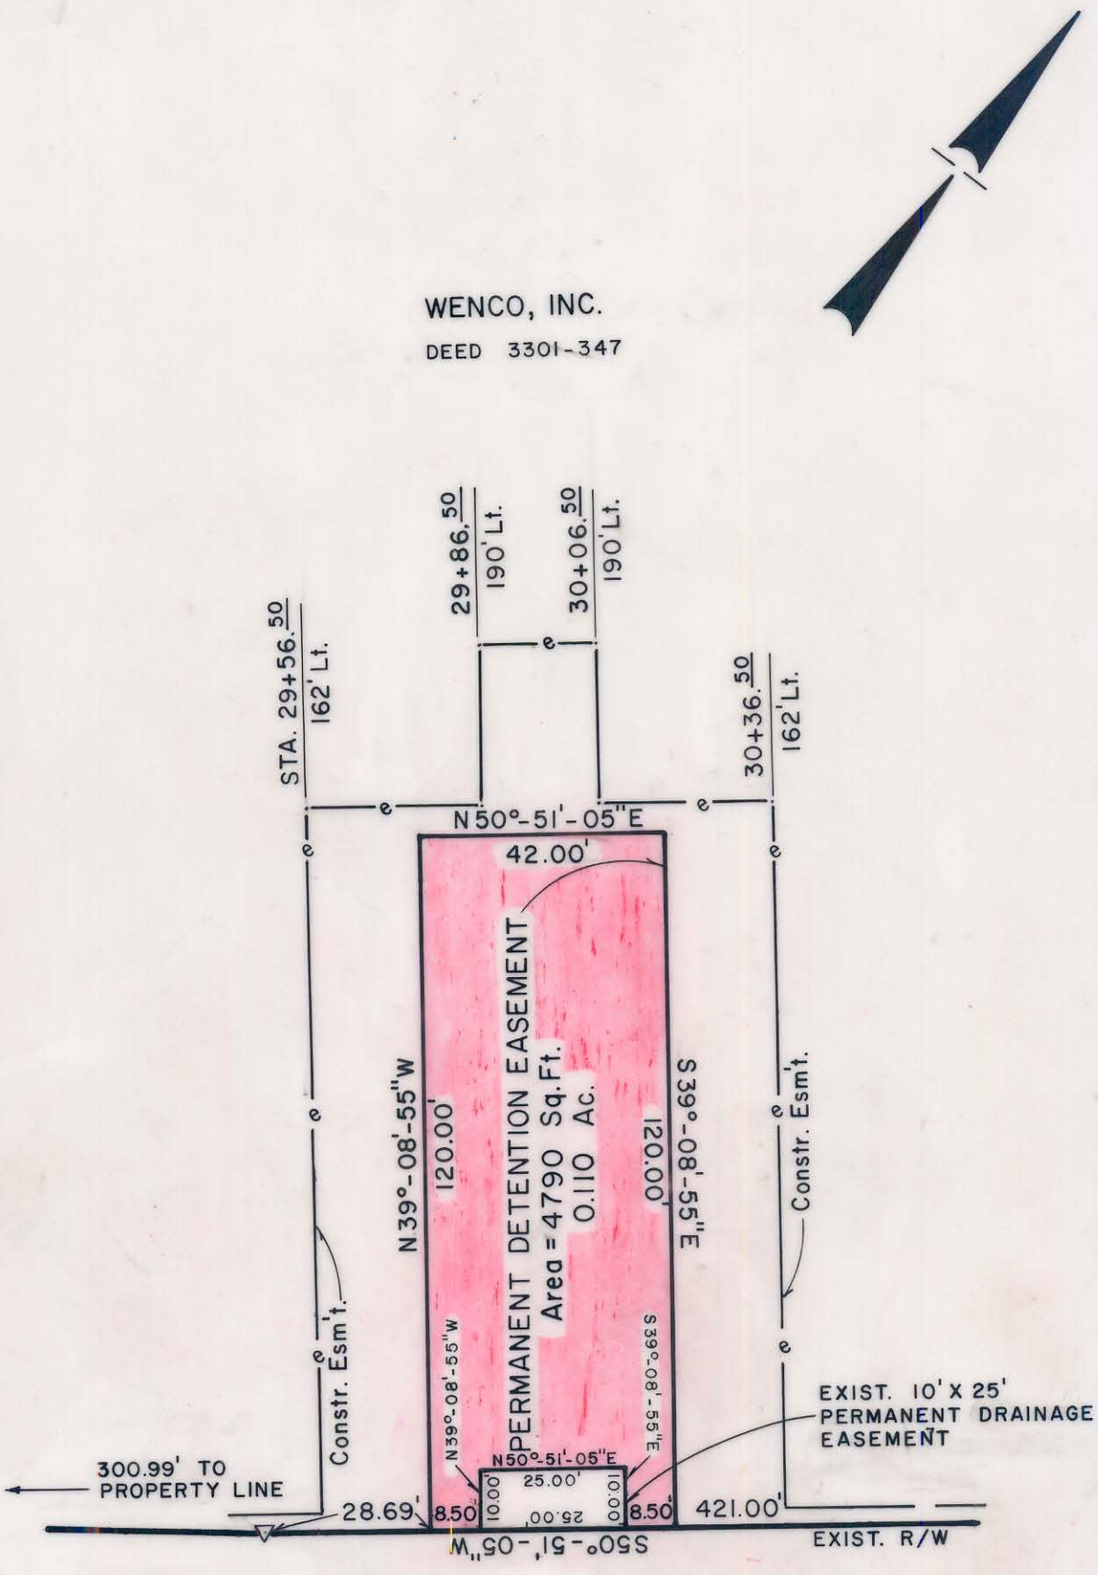

Detail No.2
PERMANENT DETENTION EASEMENT
Scale 1" = 30'

This plat was prepared under my supervision Stephen A Gilbert
N. C. Reg. Surveyor No. L-1785

This map was prepared for the purpose of right of way or easement acquisition only, and is not intended to be a boundary survey of the property shown.

NORTH CAROLINA REGISTERED SEAL L-1785 LAND SURVEYOR STEPHEN A. GILBERT

CITY OF CHARLOTTE
NORTH CAROLINA
DEPARTMENT OF PUBLIC WORKS
ENGINEERING DIVISION

REVISIONS	PROPOSED DRAINAGE EASEMENT	JOB NO. 512-74-224
ESM'T A.T. 1-24-80	N.SHARON AMITY ROAD EXT.	FILE NO. RW-156
	PROPERTY OF WENCO, INC.	SHEET 4-A
DRAWN BY A.T.		
CHECKED BY		OF 15
CITY ENGINEER	DATE JAN. 24, 1980 SCALE 1" = 30'	

DUNCAN-PARNELL, INC., CHARLOTTE 279

99-25 2-02