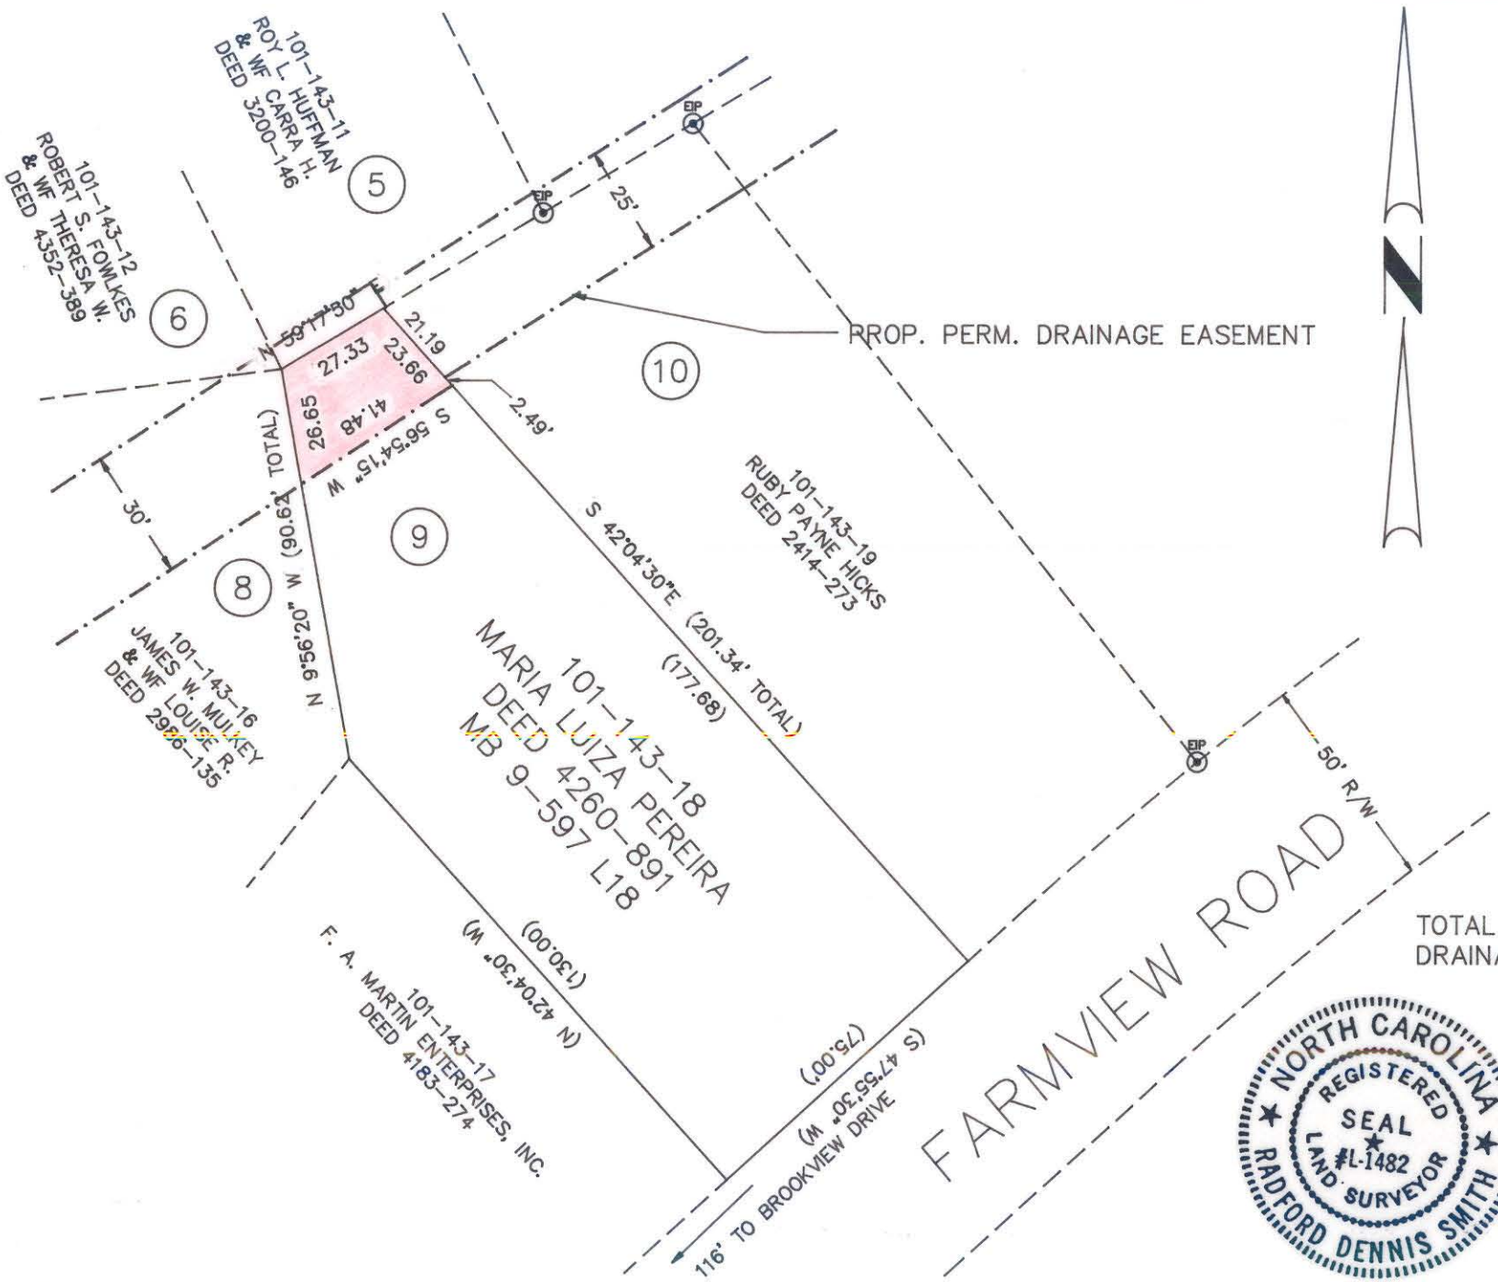

ACQUIRED 9-30-87
D.R. 5609-865

NOTE:
PROPERTY CORNERS SHOWN AS OPEN CIRCLES WERE LOCATED BY ACTUAL SURVEY. BEARINGS AND DISTANCES SHOWN IN PARENTHESES ARE BASED ON DEED INFORMATION. BEARINGS ARE BASED ON MAP BOOK 9 PAGE 597.

THIS MAP WAS PREPARED FOR THE PURPOSE OF RIGHT-OF-WAY OR EASMENT ACQUISITION ONLY, AND IS NOT INTENDED TO BE A BOUNDARY SURVEY OF THE PROPERTY SHOWN.

THIS PLAT WAS PREPARED UNDER MY SUPERVISION

R. Dennis Smith

N.C. REG. SURVEYOR NO. L-1482

TOTAL AREA: 13,652 Sq. Ft. = 0.313 Ac. (BY DEED)
DRAINAGE EASEMENT AREA: 825 Sq. Ft. = 0.019 Ac.

NORTH CAROLINA REGISTERED SEAL #L-1482 LAND SURVEYOR RADFORD DENNIS SMITH

CHARLOTTE
ENGINEERING DEPARTMENT

REVISIONS	FARMVIEW ROAD PROP. PERM. STORM DRAINAGE EASEMENT	JOB NO. 512-87-070
		FILE NO.
DRAWN BY RSJ	PROPERTY OF MARIA LUIZA PEREIRA	SHEET 9
CHECKED BY RLB		OF 12
R. Dennis Smith SURVEY SUPVR.	DATE MAY 8, 1987 SCALE 1"=40'	

101-143-18