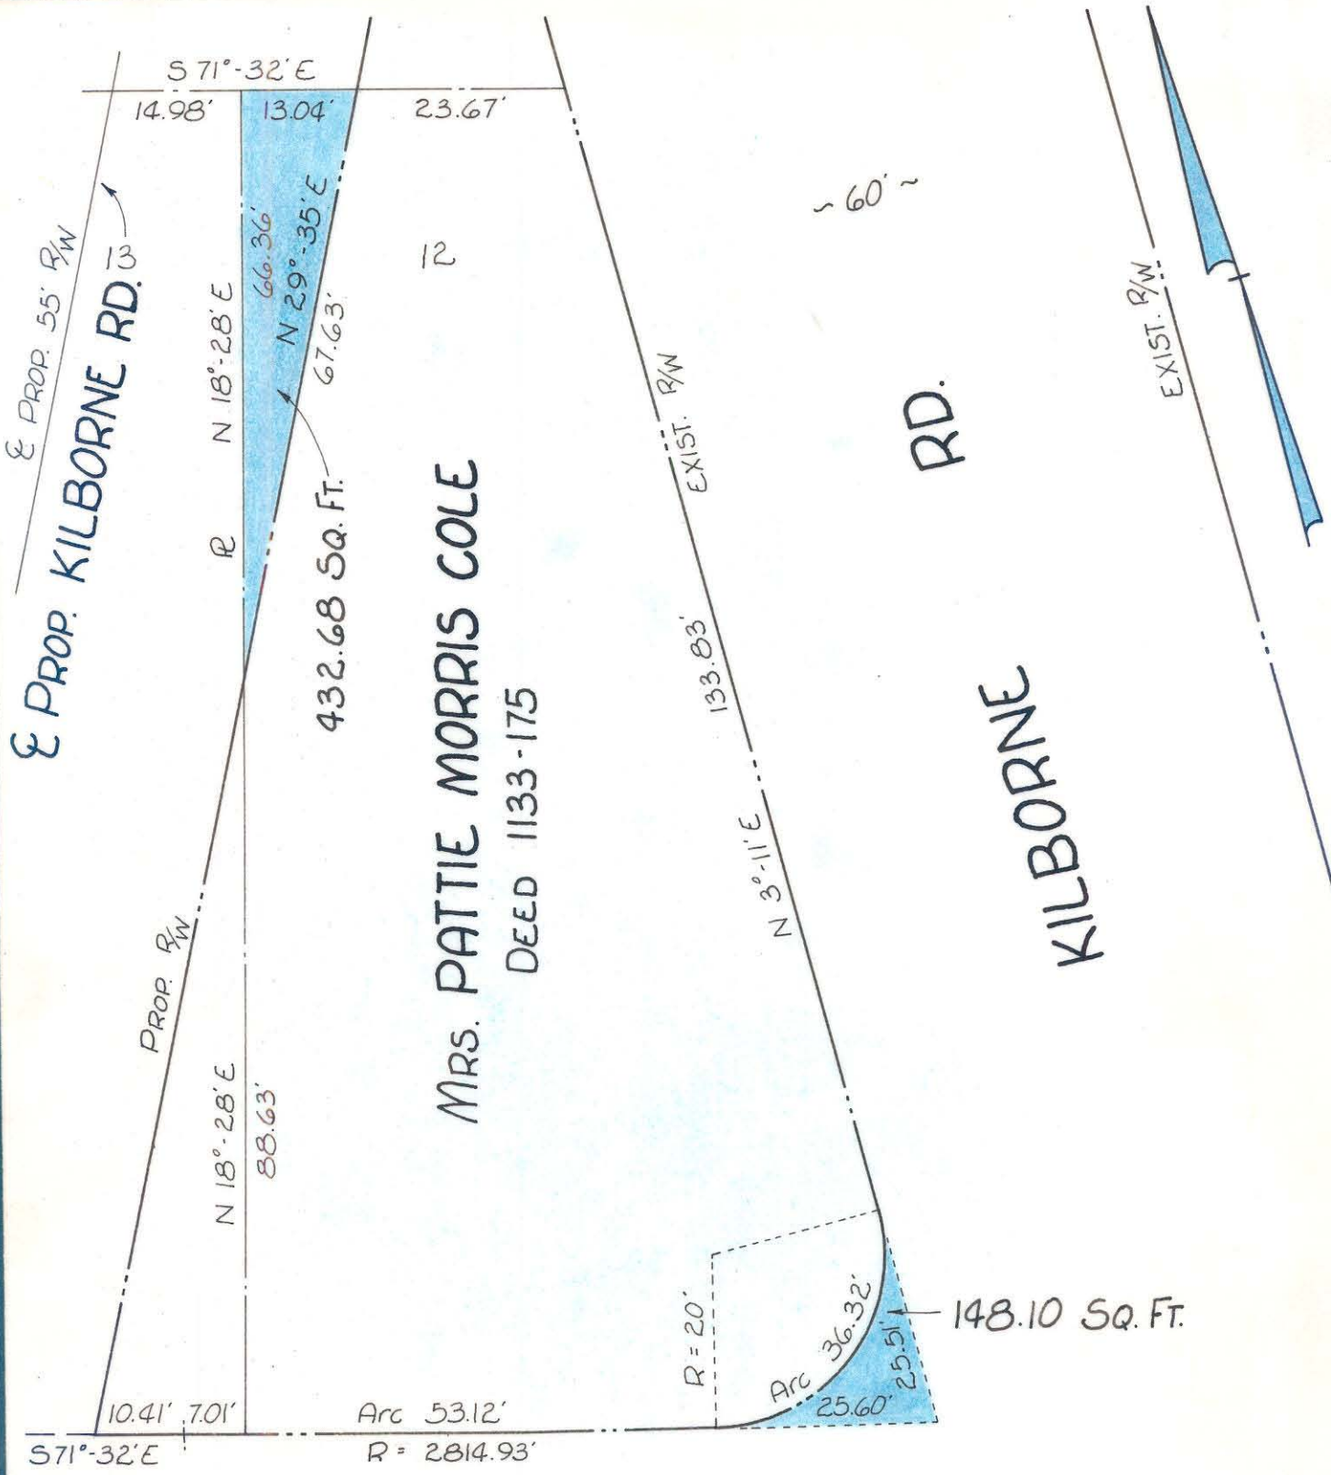

CENTRAL AVE.

NOTE: Property corners shown circled were located by actual survey. Bearings are based on Recorded Map of Cole Property M.B. 4-287

℄ EXIST. 100' R/W

This plat was prepared under my supervision C. D. Readling
N.C. Reg. Engineer No 3659

Approved by _____
R/W Agent

CITY OF CHARLOTTE
NORTH CAROLINA
ENGINEERING DEPARTMENT

REVISIONS	KILBORNE RD. RELOCATION	JOB NO. 65 231
		FILE NO.
DRAWN BY CRISP	PROPERTY OF MRS. PATTIE M. COLE	SHEET 3
CHECKED BY TUCKER		OF 5
LUCAS CITY ENGINEER	DATE July 66 SCALE 1" = 20'	

101-183-02/10