NORTH BASED ON DEED
4012-0260
(N 81° 49' 25" E)

THIS PLAT WAS PREPARED UNDER MY SUPERVISION

Robert L. Blackwelder

N.C. REG. SURVEYOR NO. L-2774

NORTH CAROLINA REGISTERED SEAL L-2774 LAND SURVEYOR ROBERT L. BLACKWELDER

PROPERTY CORNERS SHOWN AS OPEN CIRCLES WERE LOCATED BY ACTUAL SURVEY. BEARINGS AND DISTANCES SHOWN IN PARENTHESES ARE BASED ON DEED INFORMATION.

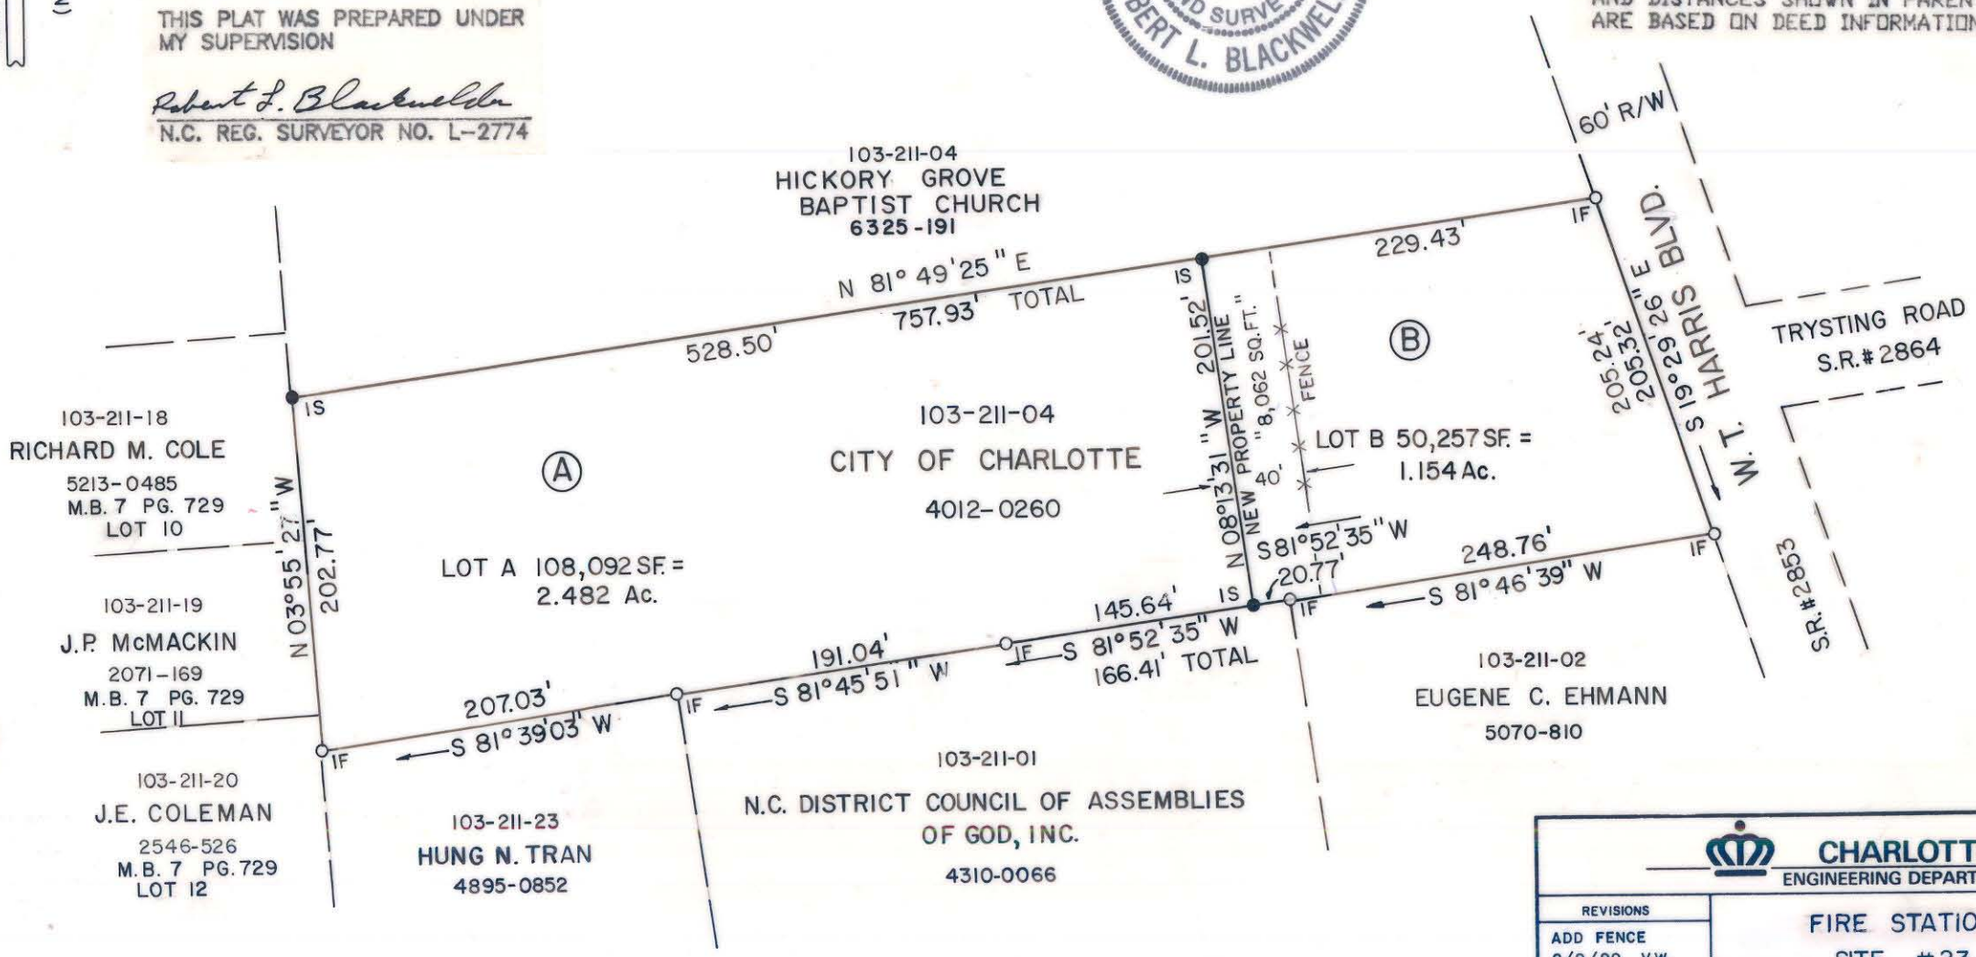

O IF = IRON FOUND

● IS = IRON SET

CHARLOTTE
ENGINEERING DEPARTMENT

REVISIONS	FIRE STATION SITE #23	JOB NO. 666539
ADD FENCE 8/9/90 V.W.		FILE NO.
DRAWN BY VW	PROPERTY OF CITY OF CHARLOTTE	SHEET 1
CHECKED BY RLB		OF 1
SURVEY SUPVR.	DATE 6/90 SCALE 1" = 100'	

DUNCAN-PARNELL, INC., CHARLOTTE 1089 704-372-7766

103-211-01/04