This map was prepared for the purpose of right of way or easement acquisition only, and is not intended to be a boundary survey of the property shown.

**NOTE:** Property corners shown circled were located by actual survey. Bearings are based on UNRECORDED MAP BY A.V. BLANKENSHIP DATED AUGUST, 1956.

This plat was prepared under my supervision Stephen A. Gilbert
N. C. Reg. Surveyor No. L-1785

NORTH CAROLINA REGISTERED SEAL L-1785 LAND SURVEYOR STEPHEN A. GILBERT

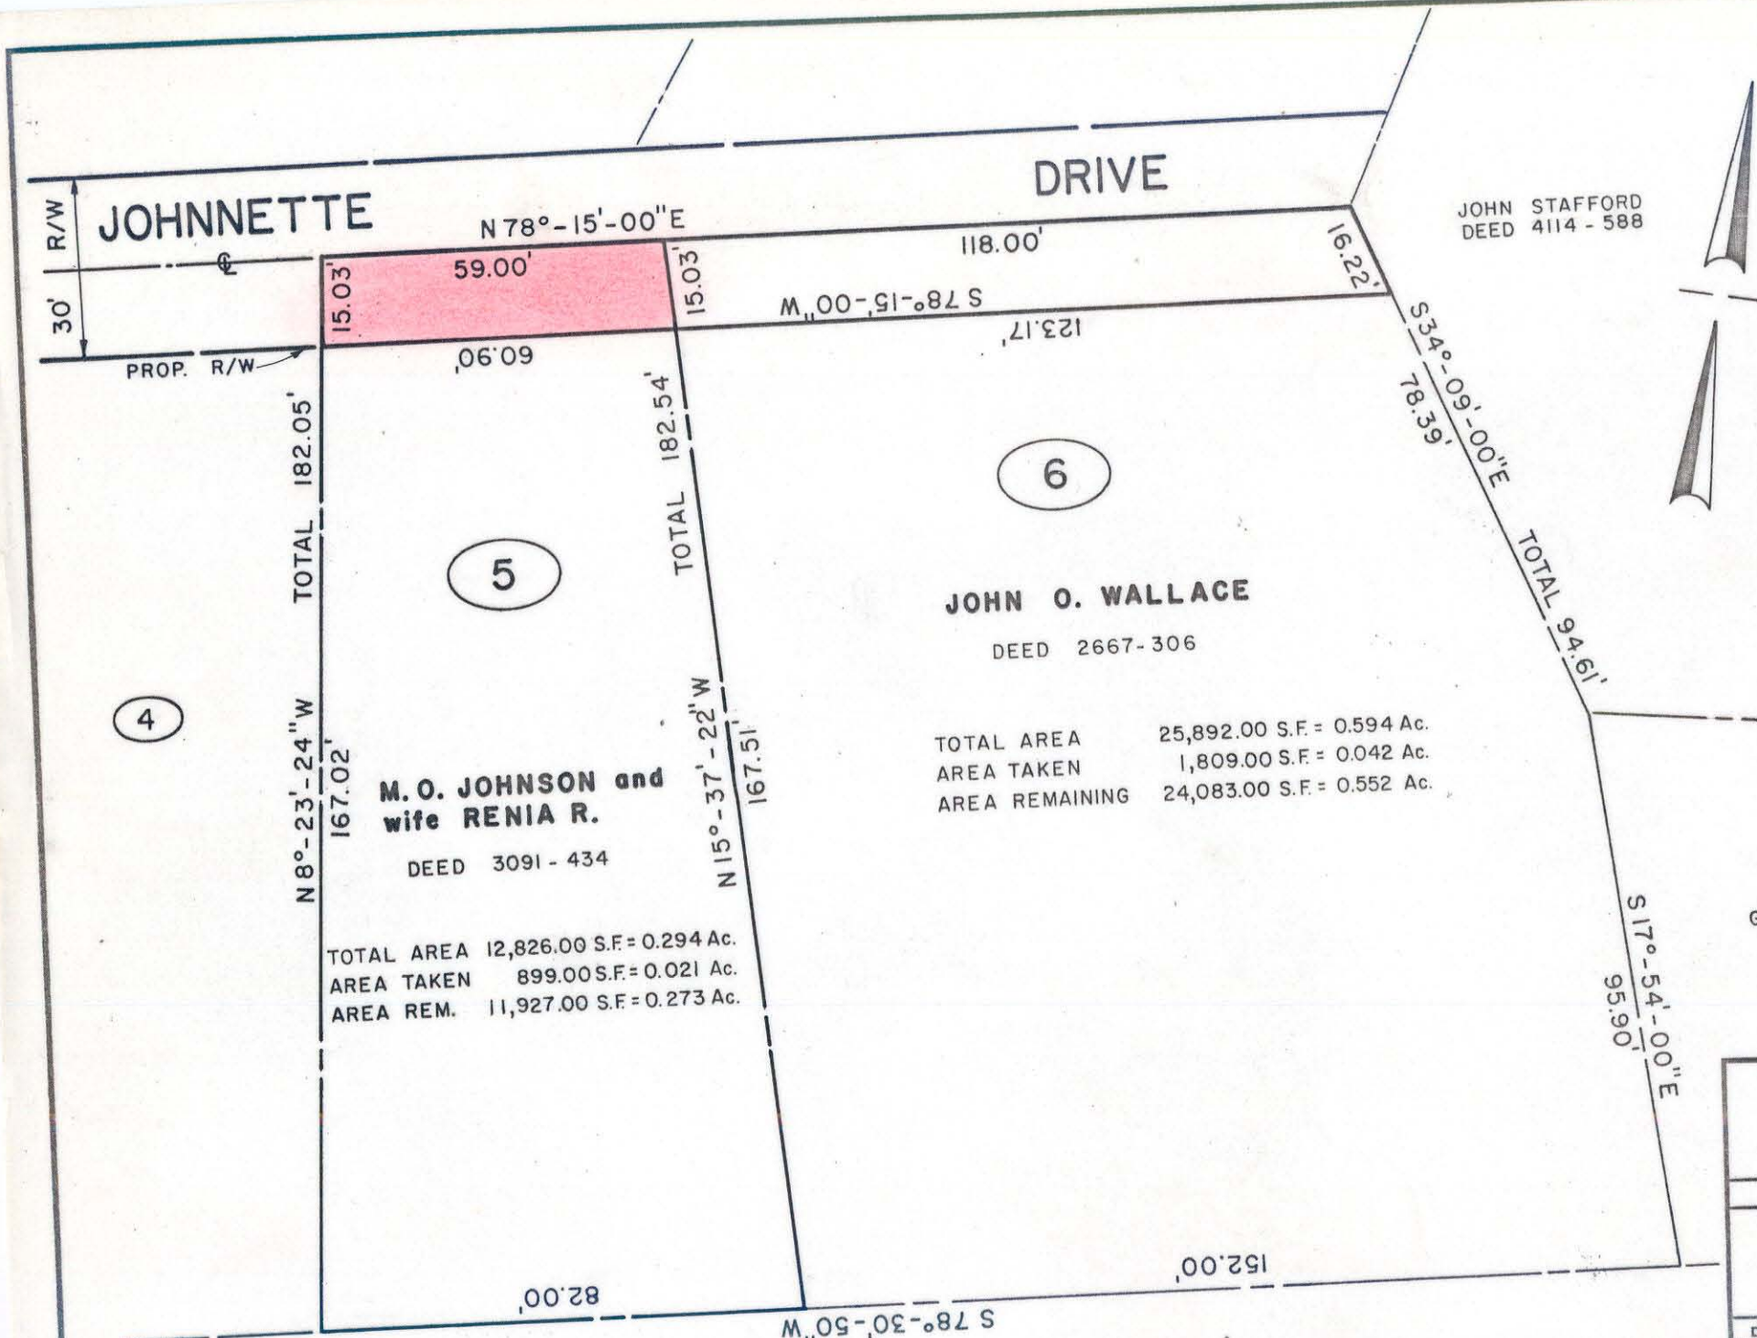


CITY OF CHARLOTTE
NORTH CAROLINA
DEPARTMENT OF PUBLIC WORKS
ENGINEERING DIVISION

| | | |
|---|---|---|
| REVISIONS | PROPERTY TO BE ACQUIRED BY CITY OF CHARLOTTE | JOB NO. 512-75-173 |
| | | FILE NO. |
| | PROPERTY OF M. O. JOHNSON | SHEET 5 OF 9 |
| DRAWN BY A.T. | | |
| CHECKED BY | | |
| CITY ENGINEER | DATE 4-28-80 SCALE 1"=30' | |

103-22

103-221-19