This map was prepared for the purpose of right of way or easement acquisition only, and is not intended to be a boundary survey of the property shown.

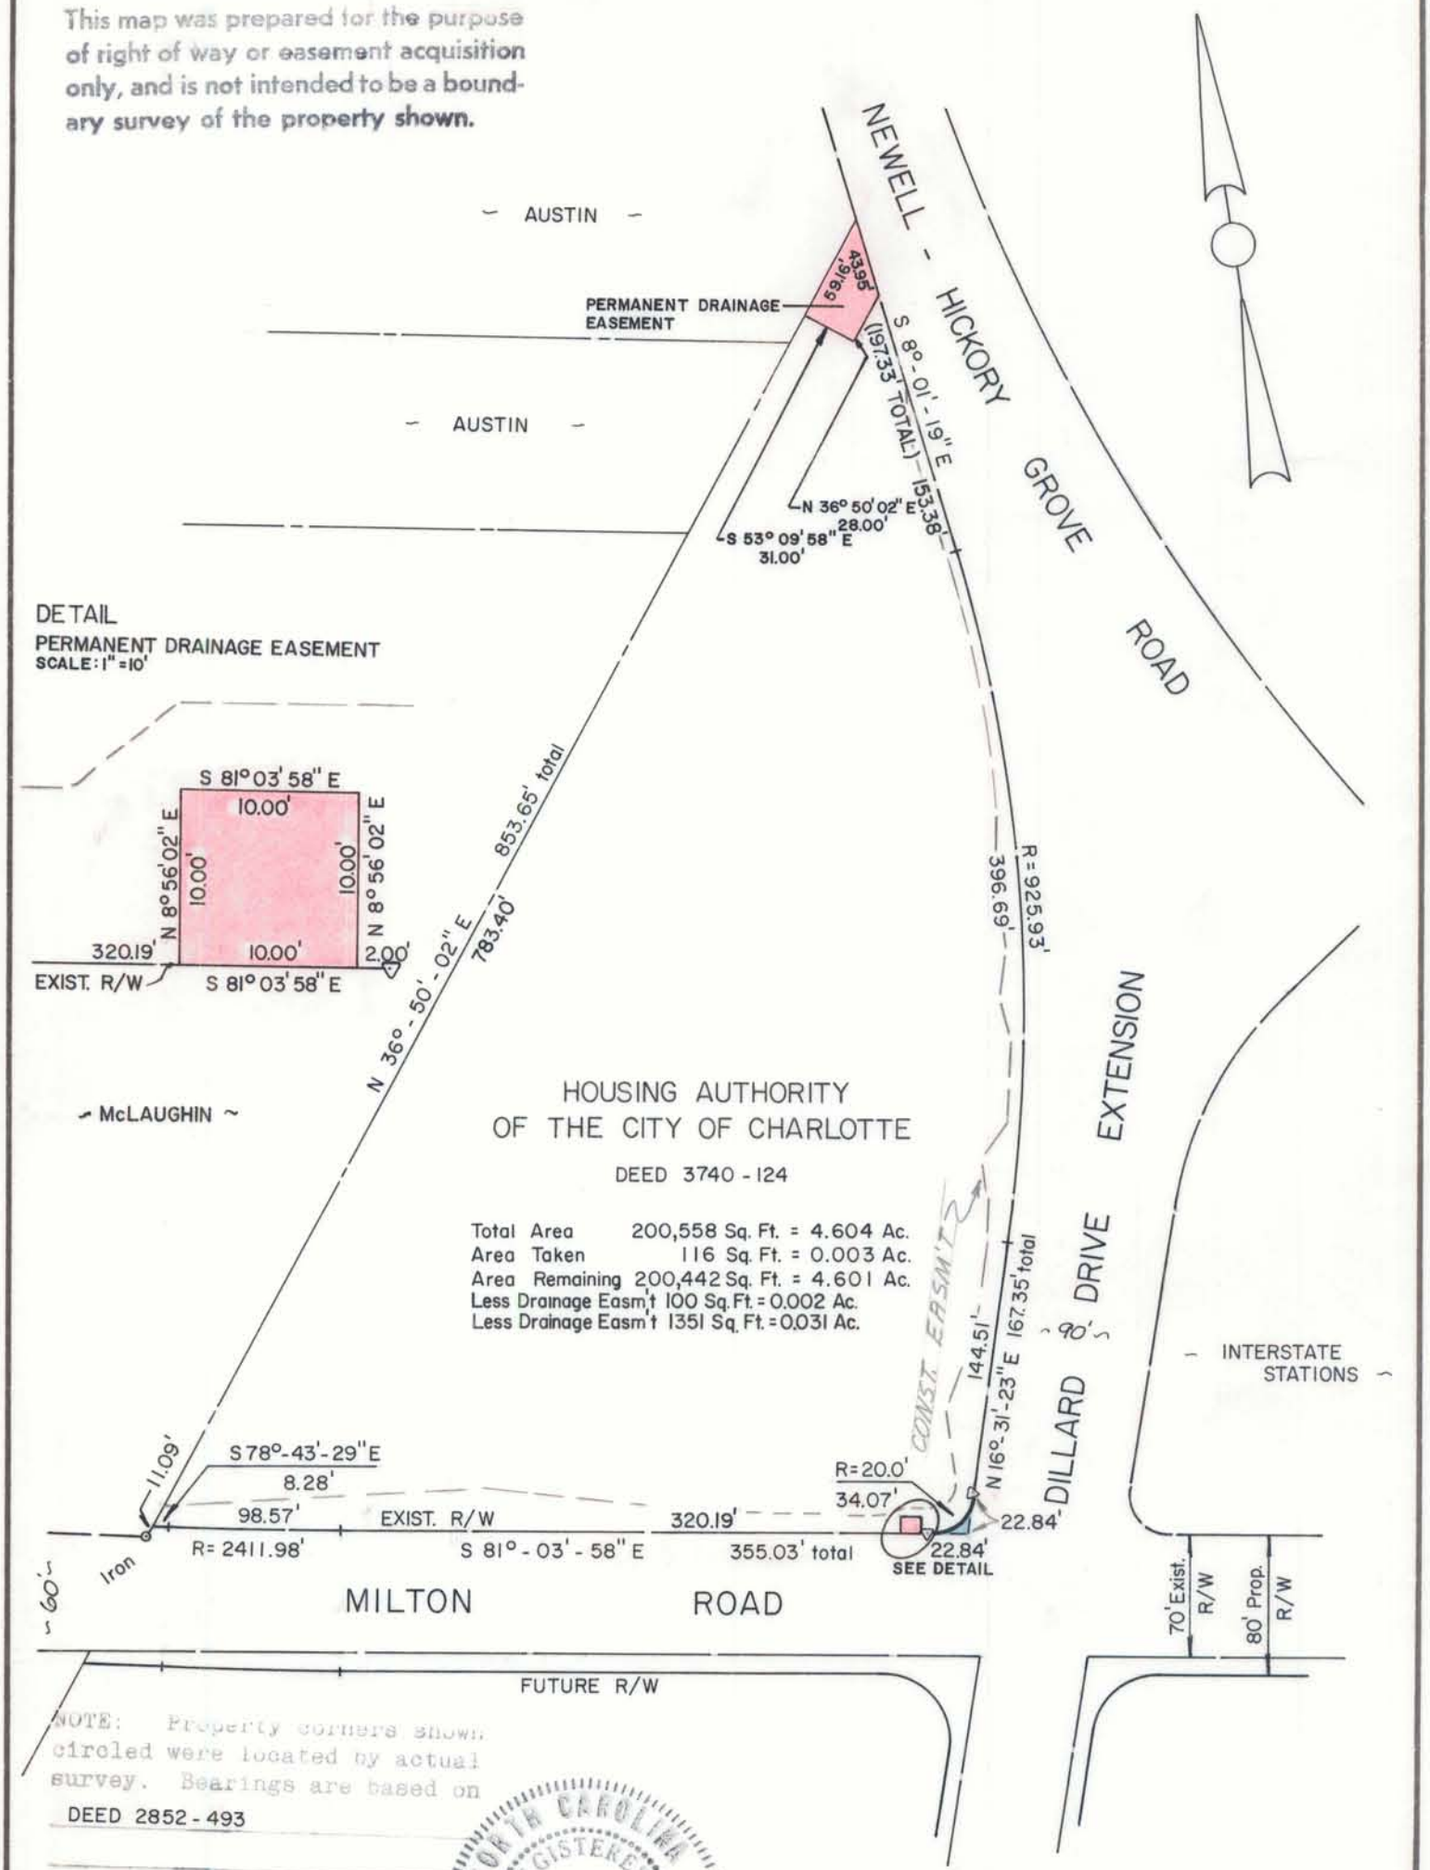

NOTE: Property corners shown circled were located by actual survey. Bearings are based on DEED 2852 - 493

NORTH CAROLINA REGISTERED SEAL L-1785 LAND SURVEYOR STEPHEN A. GILBERT

This plat was prepared under my supervision Stephen A. Gilbert

N. C. Reg. Surveyor No. L-1785

CITY OF CHARLOTTE NORTH CAROLINA DEPARTMENT OF PUBLIC WORKS ENGINEERING DIVISION		
REVISIONS CONST. EASM'T 11-16-78 R.W.M.	PROPOSED R/W DILLARD DRIVE EXTENSION PROPERTY OF HOUSING AUTHORITY OF THE CITY OF CHARLOTTE	JOB NO. FILE NO. R/W 119 SHEET 1A OF 2
DRAWN BY SC CHECKED BY RW for CITY ENGINEER	DATE 9-6-78 SCALE 1" = 100'	

DUNCAN-PARNELL, INC., CHARLOTTE 376

107-031-05