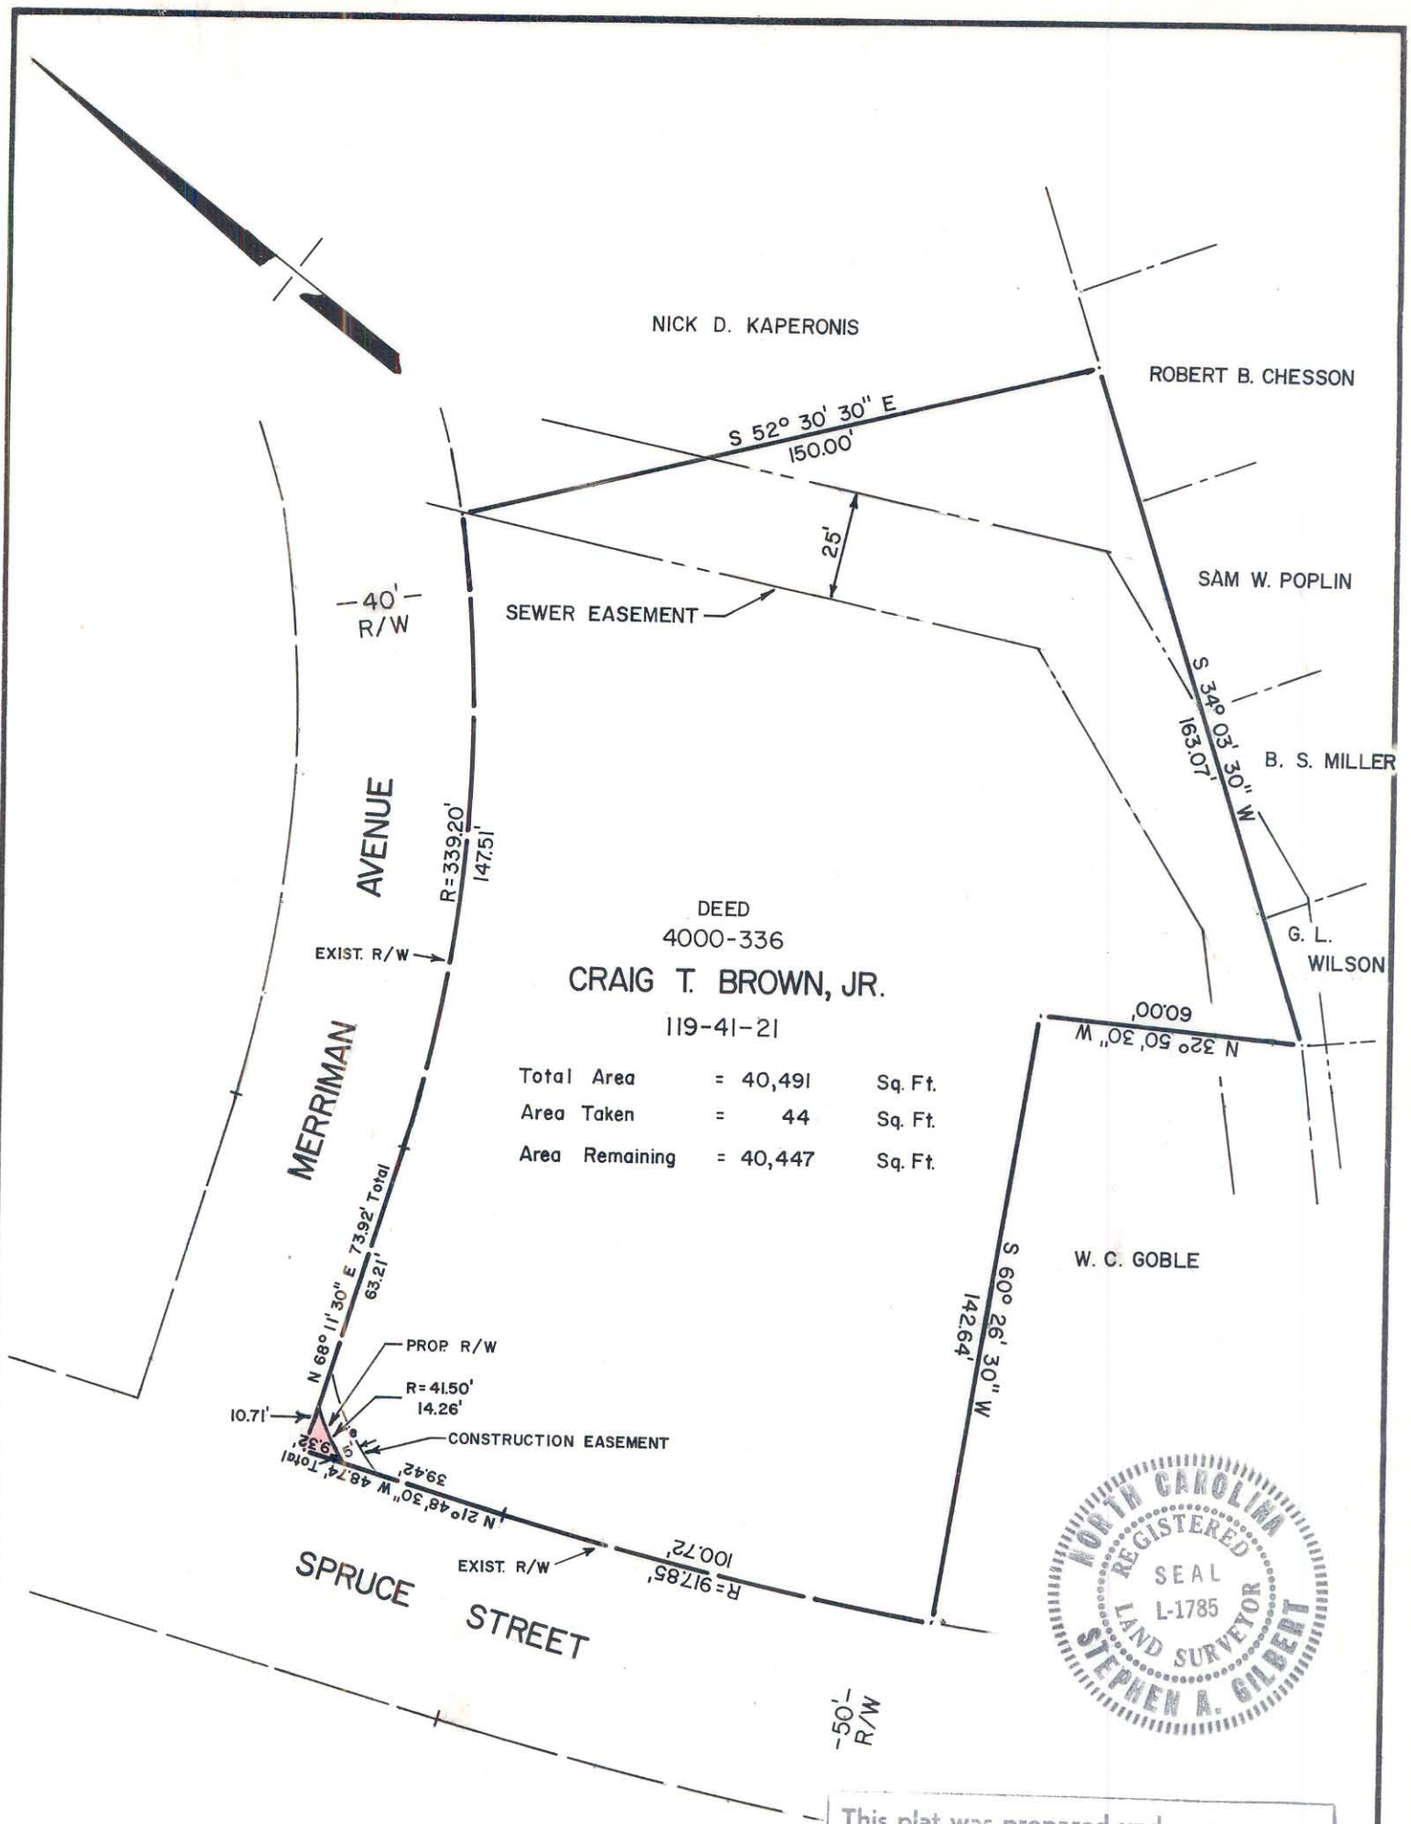

This plat was prepared under my supervision Stephen A Gilbert

N. C. Reg. Surveyor No. L-1785

This map was prepared for the purpose of right of way or easement acquisition only, and is not intended to be a boundary survey of the property shown.

NOTE: Property corners shown circled were located by actual survey. Bearings are based on MAP BOOK 1166 PAGE 693

CITY OF CHARLOTTE
NORTH CAROLINA
DEPARTMENT OF PUBLIC WORKS
ENGINEERING DIVISION

REVISIONS	PROPOSED R/W SPRUCE STREET IMPROVEMENTS	JOB NO. 512-80-57
		FILE NO.
DRAWN BY A.R.	PROPERTY OF CRAIG T. BROWN, JR.	SHEET 1
CHECKED BY		OF 1
CITY ENGINEER	DATE 1/15/80 SCALE 1" = 40'	

DUNCAN-PARNELL, INC., CHARLOTTE 279

119-041-21