A-7-K-99

TOTAL AREA:	304,171.10 Sq. Ft.
AREA TAKEN:	1,771.10 Sq. Ft.
AREA REMAINING:	302,400.00 Sq. Ft.

This plat was prepared under my supervision C. D. Readling

N.C. Reg. Engineer No 3659

Approved by _____
R/W Agent

NOTE: Property corners shown circled were located by actual survey. Bearings are based on Survey by A. V. Blankenship

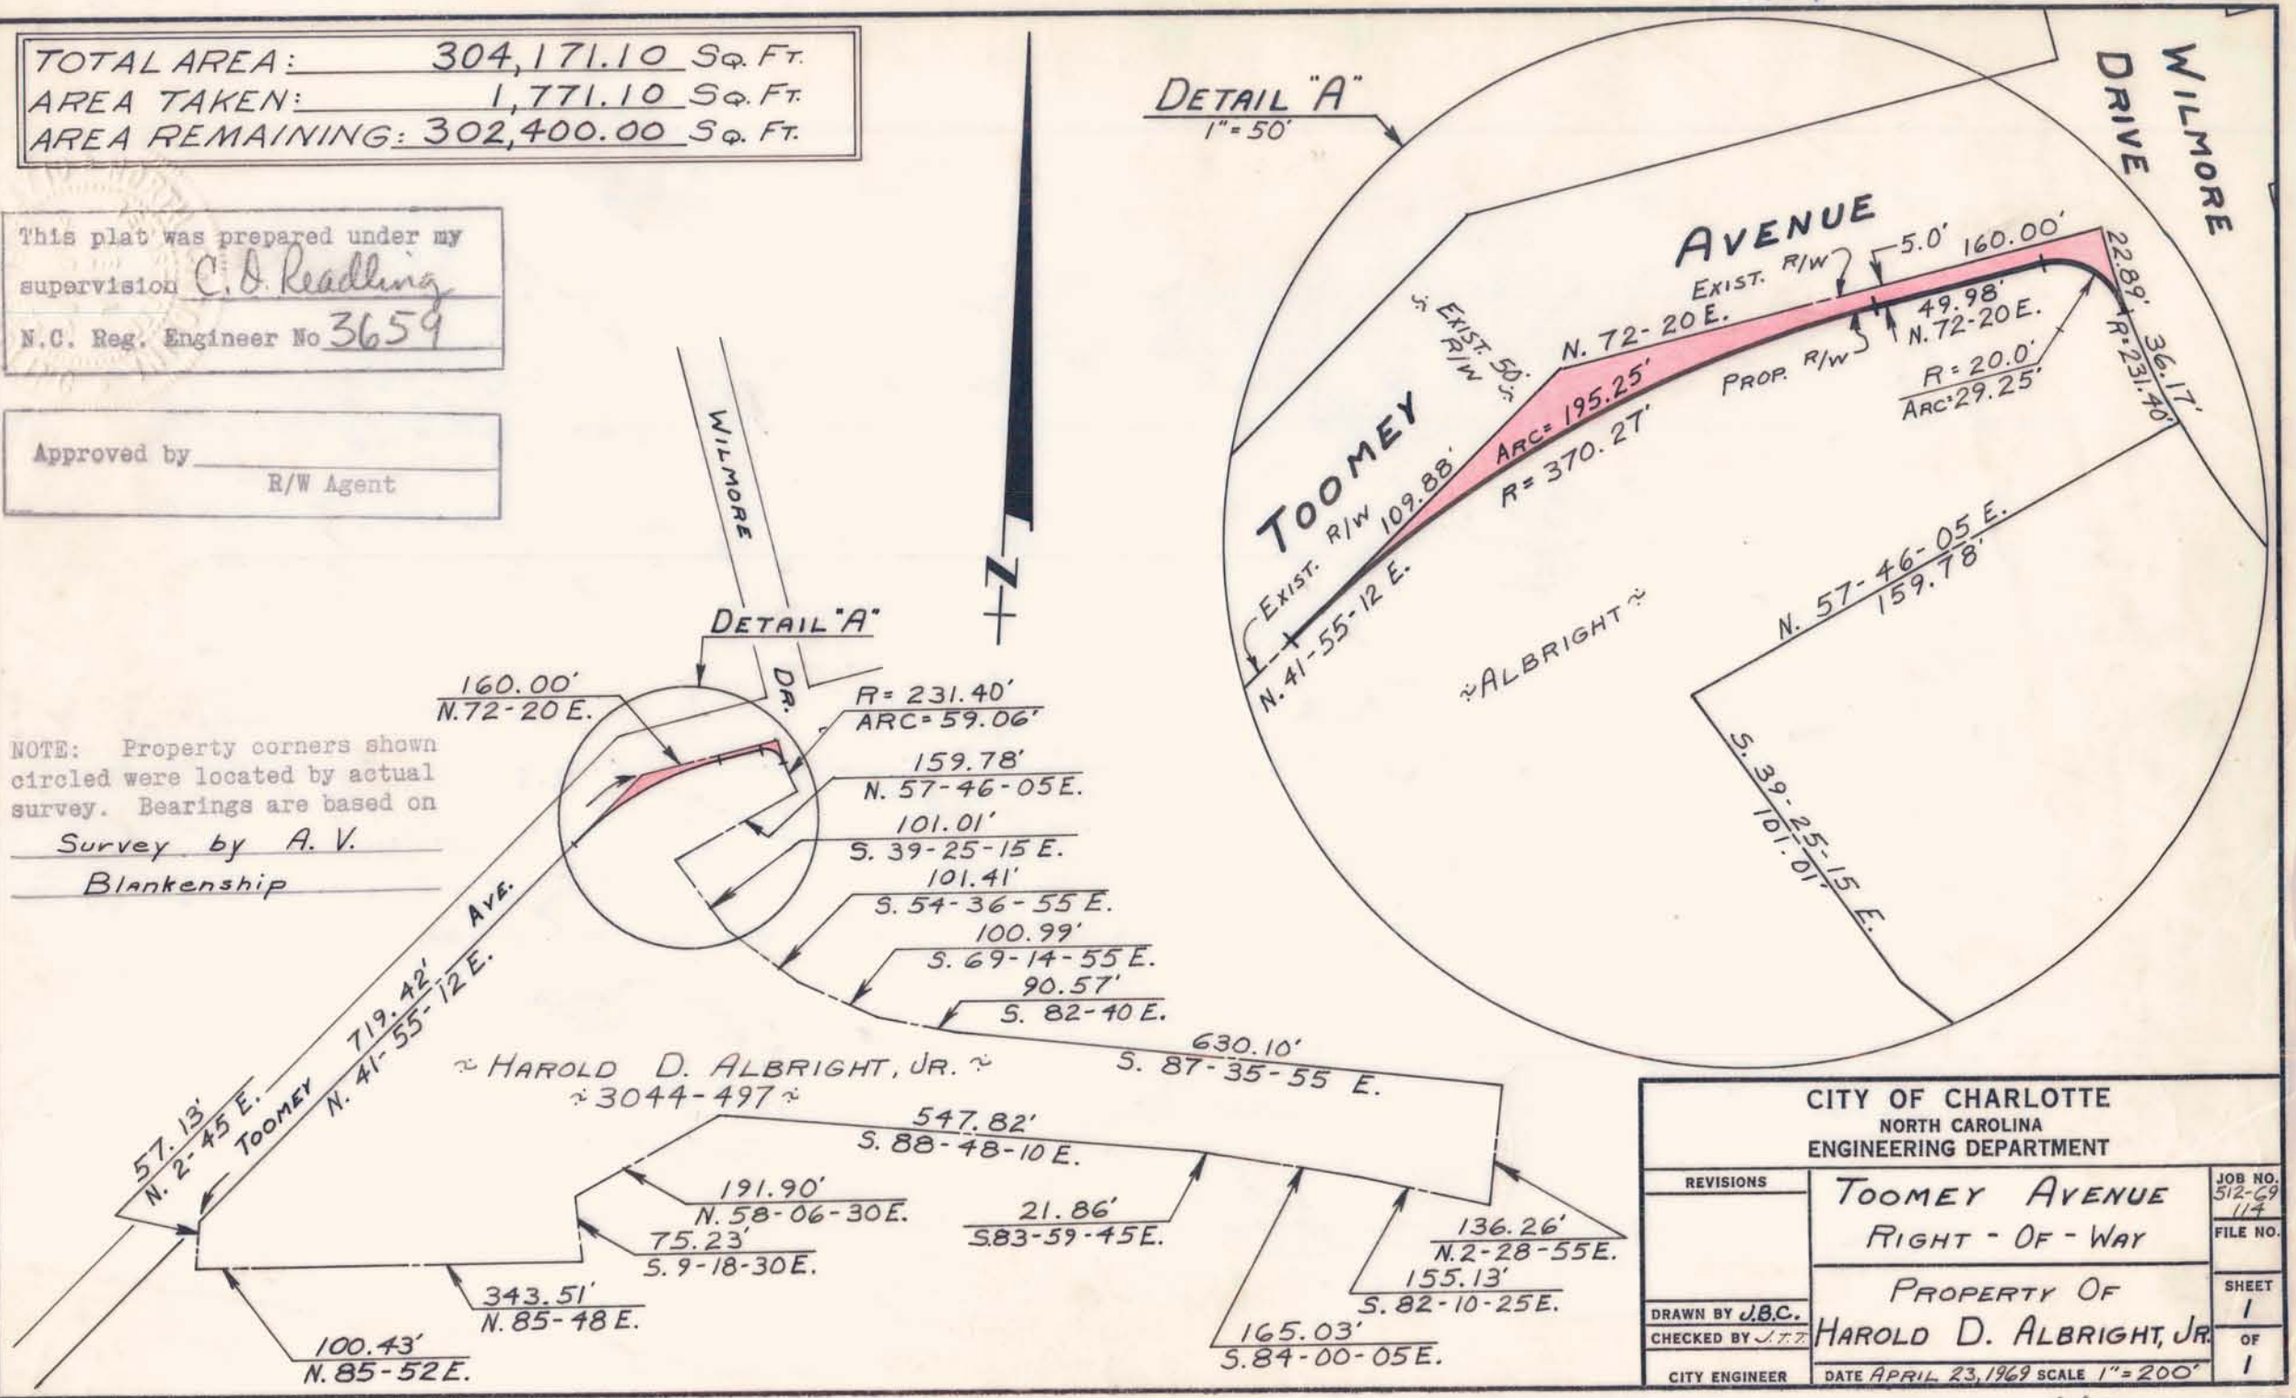

CITY OF CHARLOTTE
NORTH CAROLINA
ENGINEERING DEPARTMENT

REVISIONS	TOOMEY AVENUE RIGHT-OF-WAY	JOB NO. 512-69 114
	PROPERTY OF HAROLD D. ALBRIGHT, JR.	FILE NO.
DRAWN BY J.B.C.		SHEET 1
CHECKED BY J.T.T.		OF 1
CITY ENGINEER	DATE APRIL 23, 1969 SCALE 1" = 200'	

119-G 4-24/28