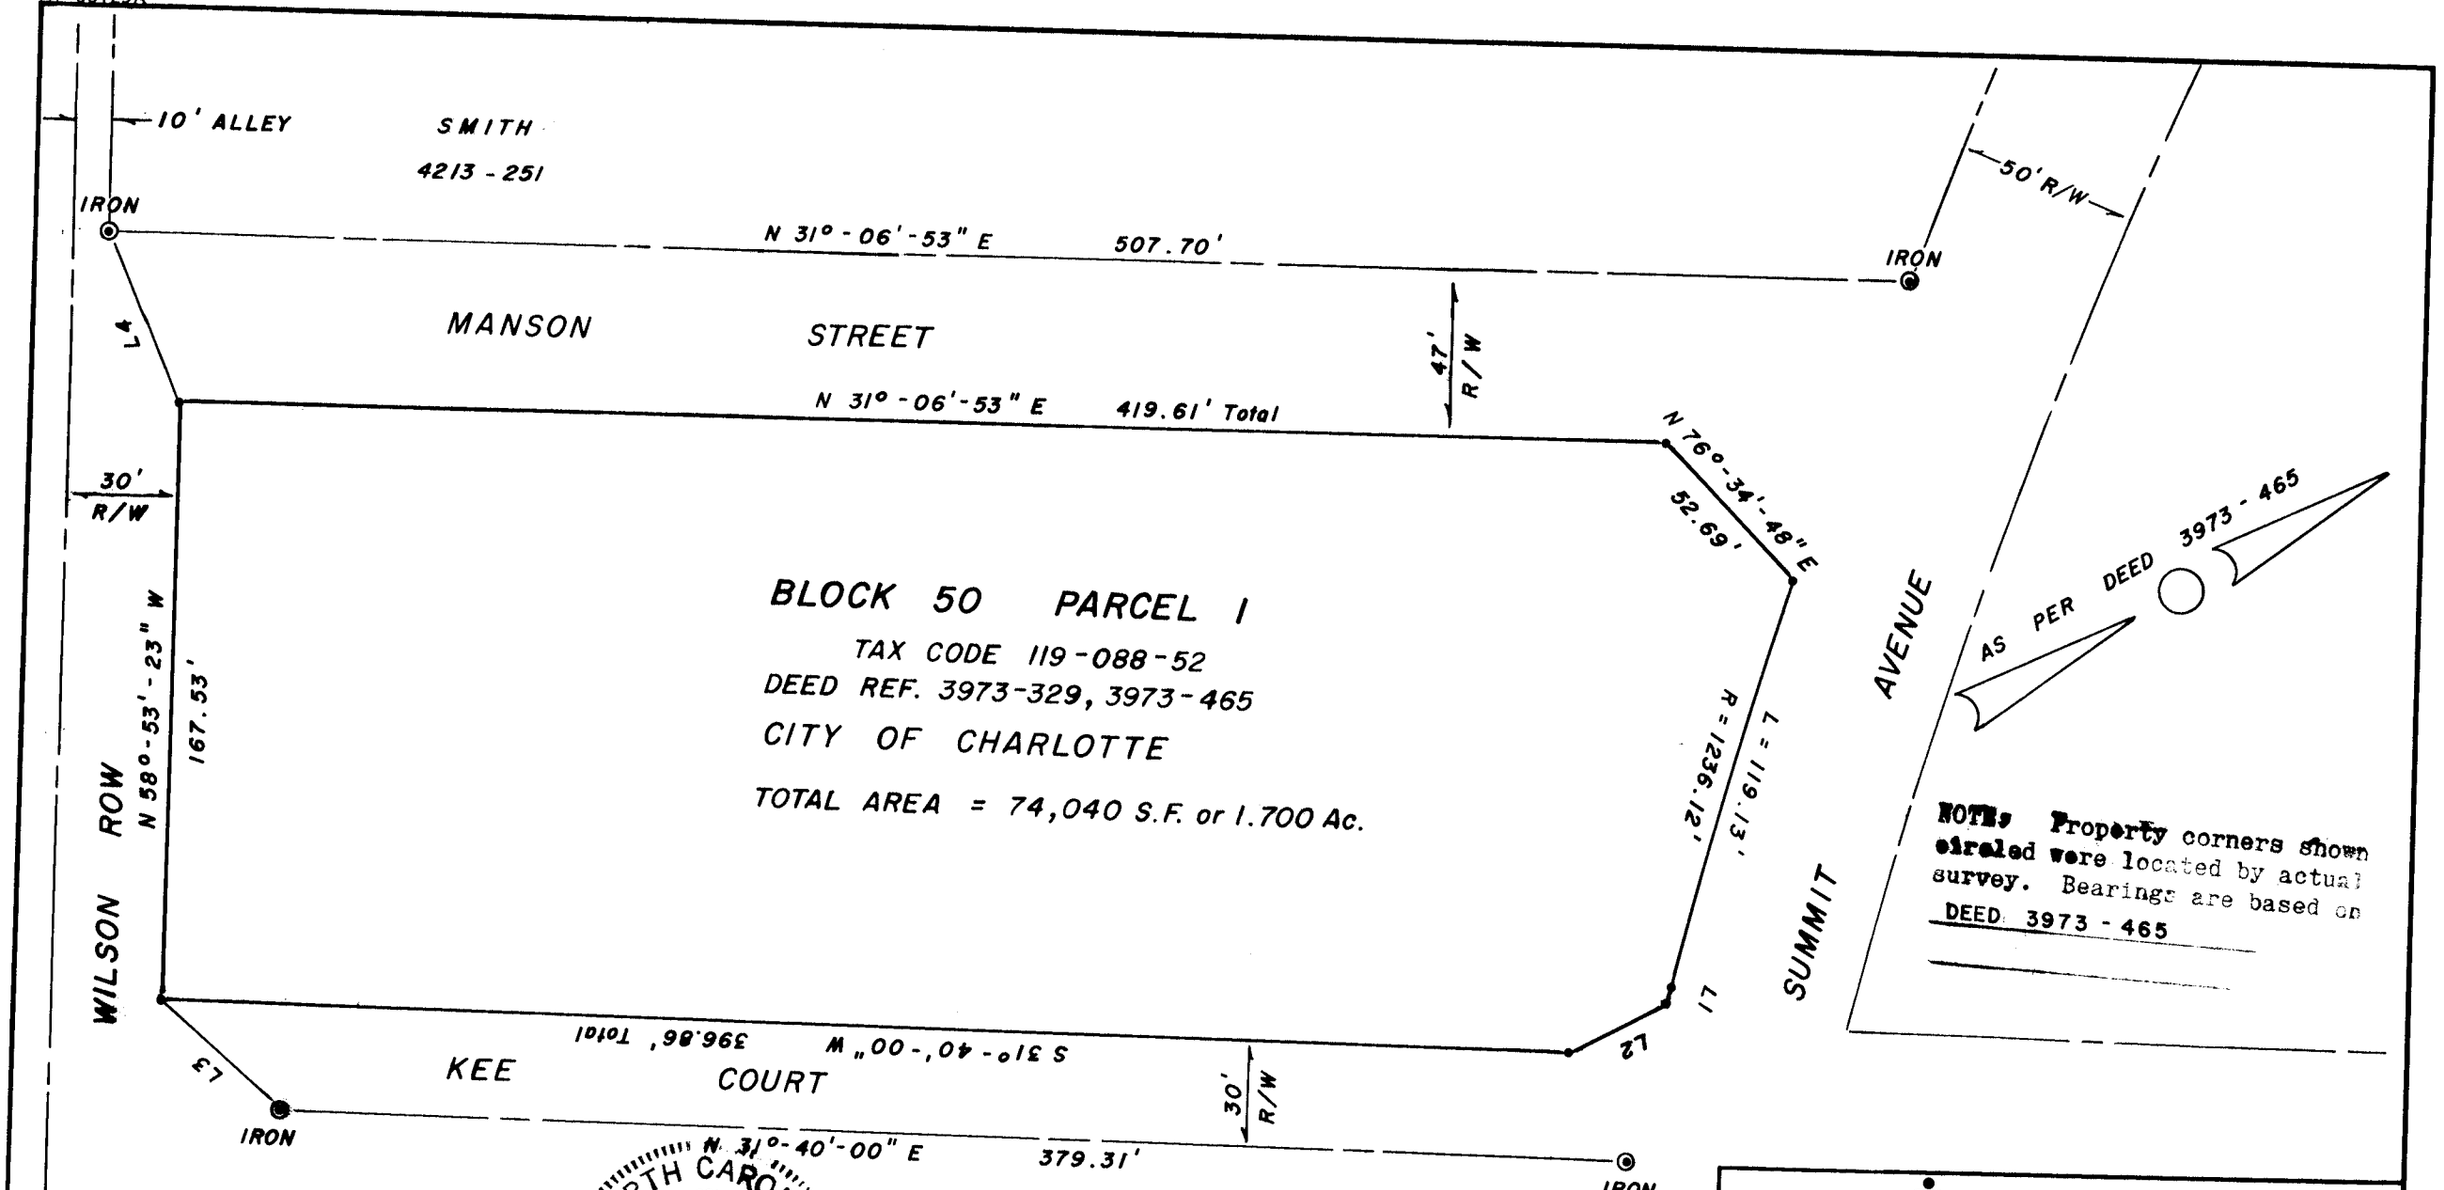

NOTE: Property corners shown circled were located by actual survey. Bearings are based on DEED 3973 - 465

L1	S 46° - 17' - 14" E. 4.40'
L2	S 2° - 47' - 18" W. 30.91'
L3	S 72° - 14' - 33" W. 46.12'
L4	N 81° - 56' - 25" W. 51.08'

NORTH CAROLINA REGISTERED SEAL #L-1482 LAND SURVEYOR RADFORD DENNIS SMITH

This plat was prepared under my supervision R. Dennis Smith

N. C. Reg. Surveyor No. L-1482

CHARLOTTE
ENGINEERING DEPARTMENT

REVISIONS
REMOVED DRAINAGE ESM'T 4/8/87 T.L.K.

BOUNDARY SURVEY
BLOCK 50 PARCEL 1

PROPERTY OF
CITY OF CHARLOTTE

DRAWN BY T.L.K.
CHECKED BY RLB
R. Dennis Smith
SURVEY SUPVR.

DATE JULY 23, 1986 SCALE 1" = 50'

JOB NO. 512-75-102
FILE NO.
SHEET 1
OF 1