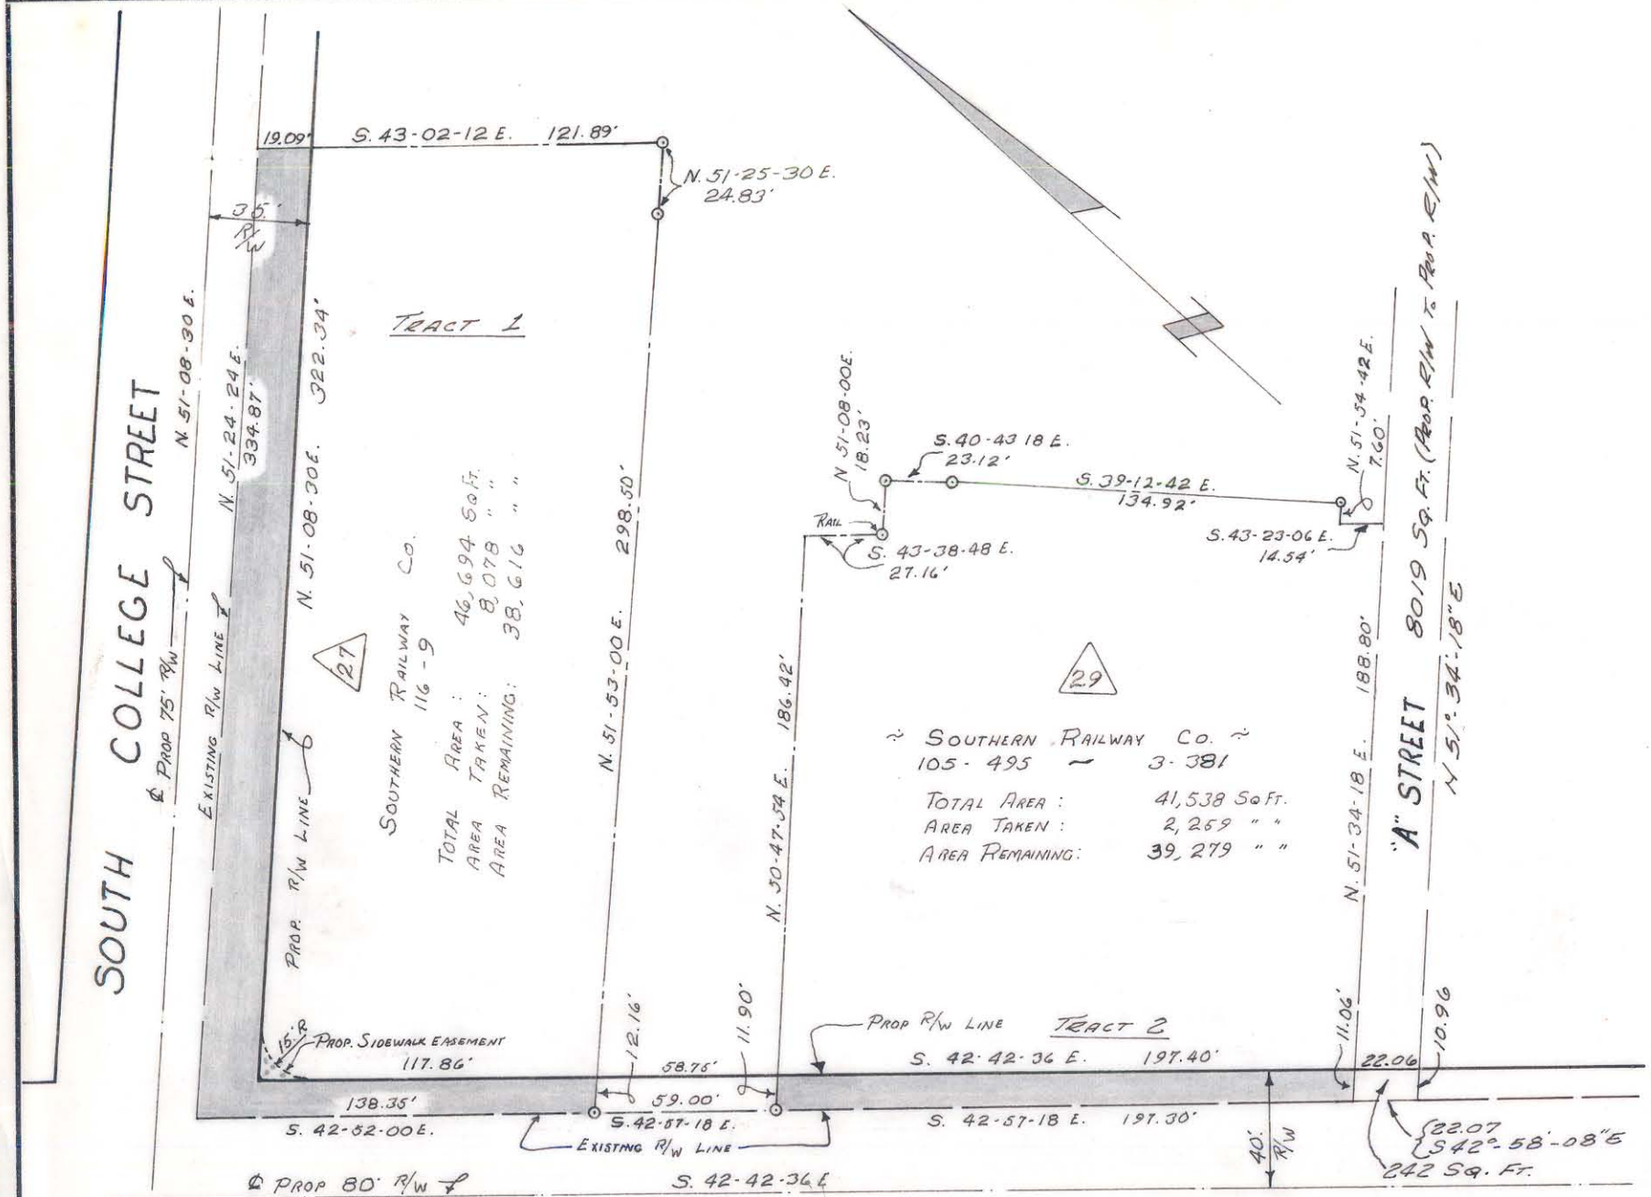

This plat was prepared under my supervision C D Reading

N.C. Reg. Engineer No 3659

Approved by _____

R/W Agent

NOTE: Property corners shown circled were located by actual survey. Bearings are based on Downtown Streets R/W Maps By Ralph Whitehead.

CITY OF CHARLOTTE NORTH CAROLINA ENGINEERING DEPARTMENT		
REVISIONS: Added "A" St. Description. 9-17-70 J.T.T.	DOWNTOWN STREET IMPROVEMENT	JOB NO. 513-67 430
		FILE NO.
DRAWN BY G.R.H.	PROPERTY OF SOUTHERN RAILWAY CO.	SHEET 4
CHECKED BY J.T.T.		OF 9
CITY ENGINEER CDR	DATE MAR. 1970 SCALE 1"=60'	

by

10-531

125-014-01/04