This plat was prepared under my supervision Stephen A Gilbert

N. C. Reg. Surveyor No. L-1785

NOTE: Property corners shown circled were located by actual survey. Bearings are based on DEED 4228-169

NORTH CAROLINA REGISTERED SEAL L-1785 LAND SURVEYOR STEPHEN A. GILBERT

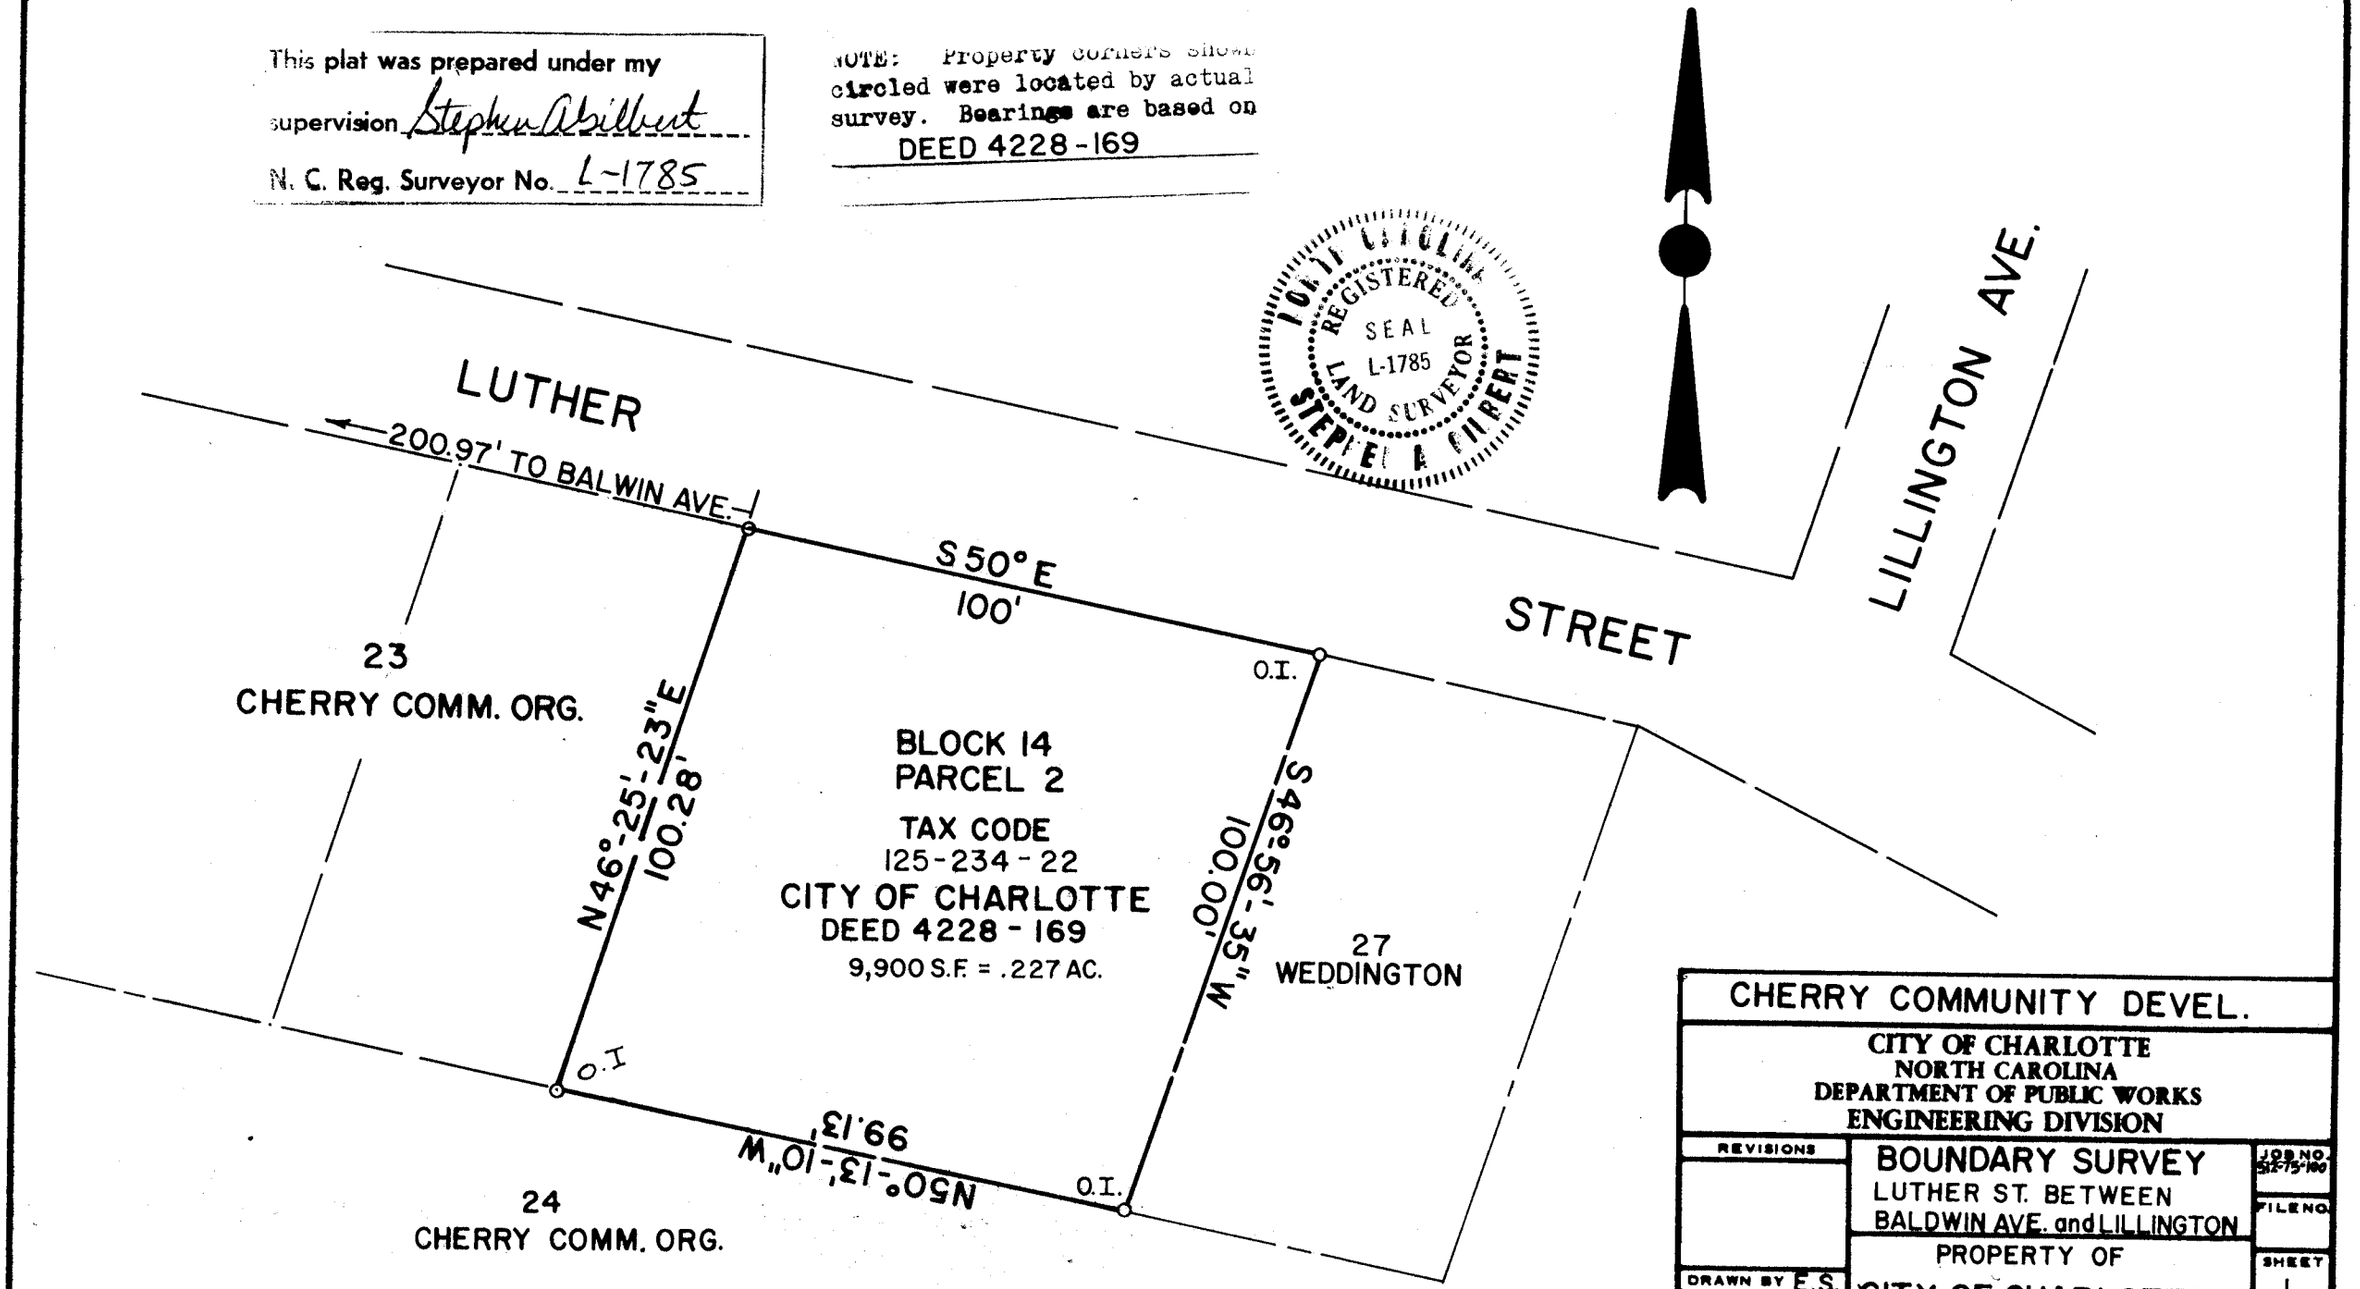

CHERRY COMMUNITY DEVEL.

CITY OF CHARLOTTE
NORTH CAROLINA
DEPARTMENT OF PUBLIC WORKS
ENGINEERING DIVISION

REVISIONS

BOUNDARY SURVEY
LUTHER ST. BETWEEN
BALDWIN AVE. and LILLINGTON

PROPERTY OF
CITY OF CHARLOTTE

JOB NO. 52-75-100

FILE NO.

SHEET 1 OF 2

DRAWN BY E.S.

CHECKED BY

CITY ENGINEER

DATE 12-23-82 SCALE 1" = 30'

FILE 125-234-22