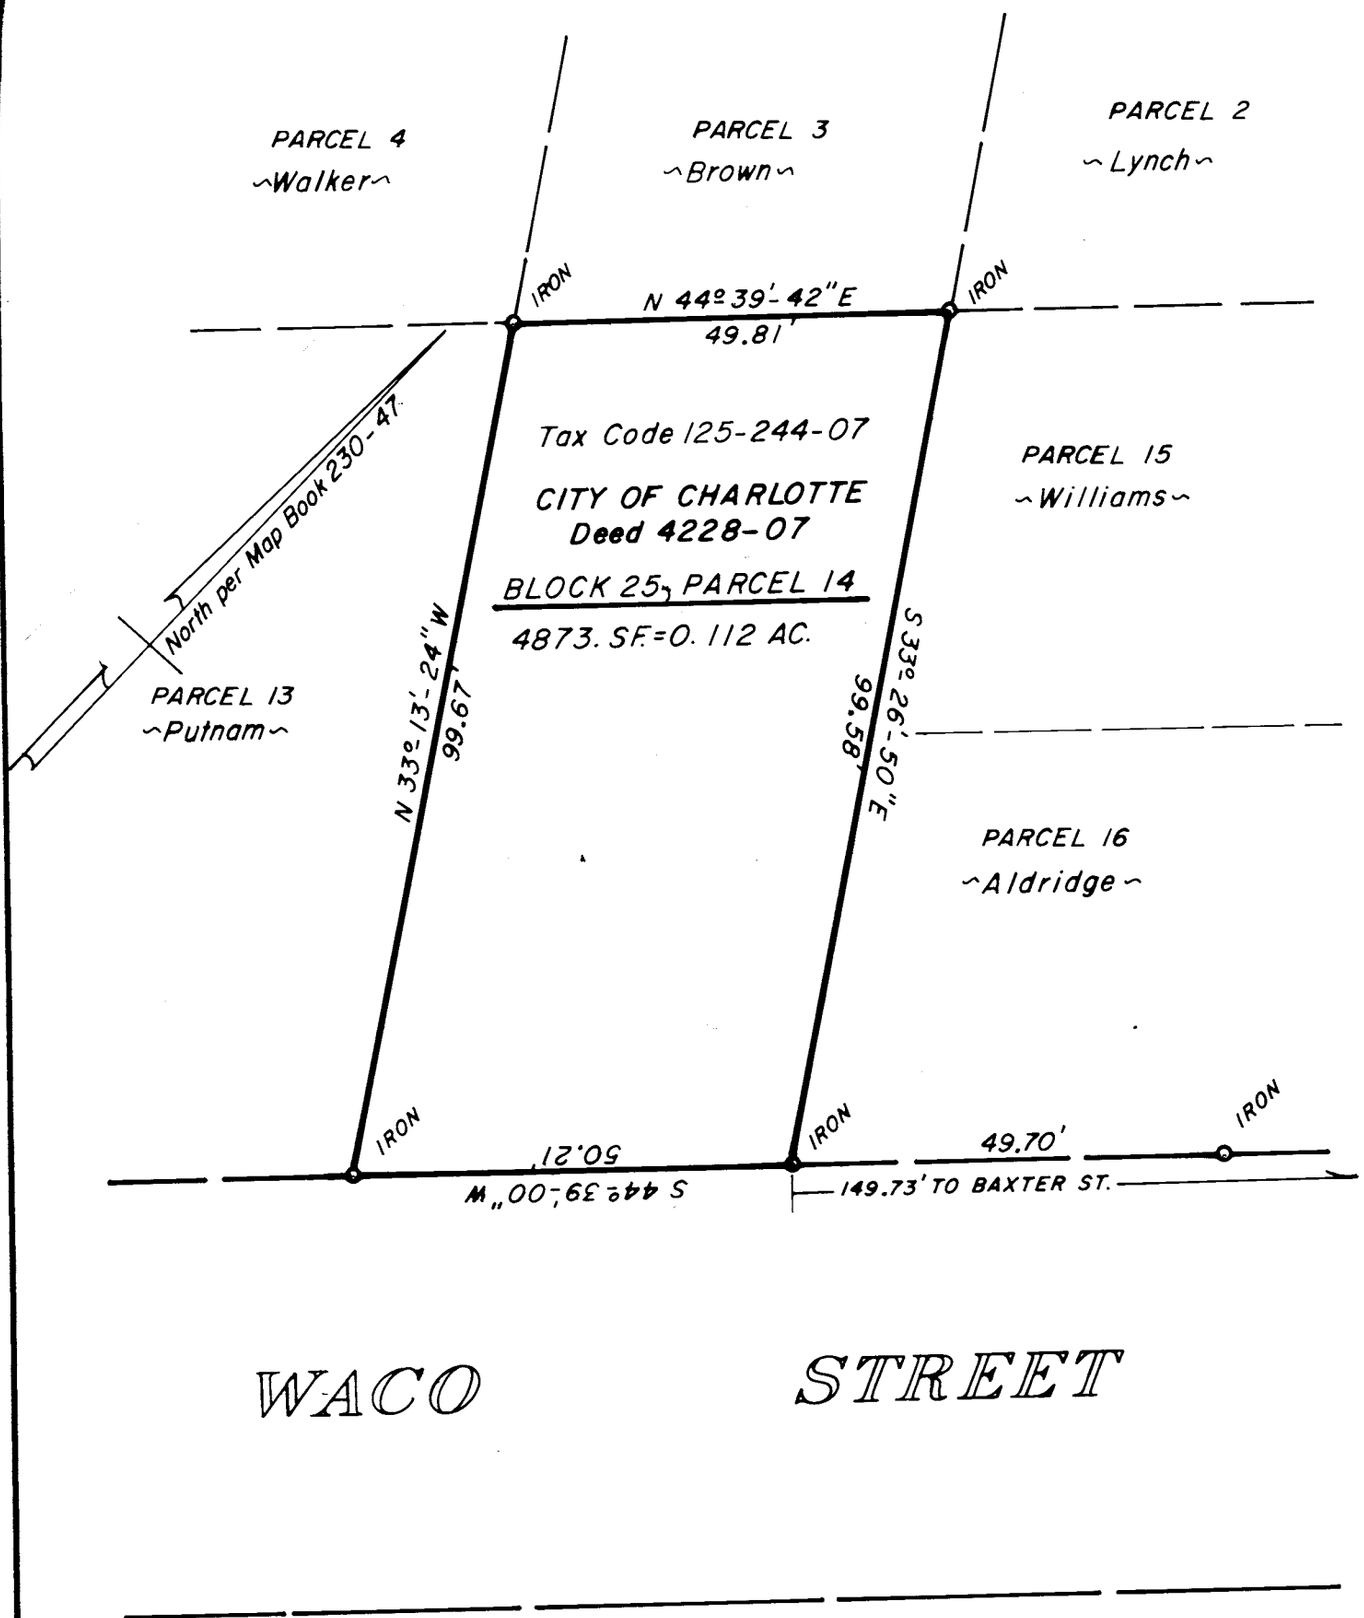


This plat was prepared under my supervision Stephen A. Gilbert

N. C. Reg. Surveyor No. L-1785

L-1785

**CHERRY COMMUNITY DEVELOPMENT AREA**

CITY OF CHARLOTTE
NORTH CAROLINA
DEPARTMENT OF PUBLIC WORKS
ENGINEERING DIVISION

| | | |
|---|---|---|
| REVISIONS | Boundary Survey<br>Block 25, Parcel 14<br>WACO STREET | JOB NO. 512 75-100<br>FILE NO. |
| DRAWN BY RW<br>CHECKED BY SG<br>CITY ENGINEER | Property of<br>CITY OF CHARLOTTE<br>DATE 12-29-83 SCALE 1" = 20' | SHEET 1<br>OF 1 |

125-34-07