I, R. DENNIS SMITH, CERTIFY THAT THIS PLAT WAS PREPARED UNDER MY SUPERVISION AND THAT THE PLAT WAS PREPARED FOR THE PURPOSE OF RIGHT OF WAY ABANDONMENT ONLY, AND IS NOT INTENDED TO BE A BOUNDARY SURVEY OF ADJACENT PROPERTY SHOWN.

R. Dennis Smith 2-26-97

R. DENNIS SMITH, NC R.L.S. L-1482 DATE

NORTH CAROLINA REGISTERED SEAL L-1482 LAND SURVEYOR RADFORD DENNIS SMITH

PARCEL	AREA OF R/W	AREA OF R/W ABANDONED	PERM. UTILITY EASEMENT	AREA REMAINING
1	3,749	3,750	125	3,624
2	3,749	3,750	1,560	2,189

NOTE:

1) BEARINGS AND DISTANCES SHOWN IN PARENTHESES ARE BASED ON RECORDED MAP INFORMATION.
2) MAP BOOK 230 PG 249

LEGEND

IRON PIN FOUND (IPF)

IRON PIN SET

RIGHT-OF-WAY TO BE ABANDONED

PERMANENT UTILITY EASEMENT

LINES SURVEYED

LINES NOT SURVEYED

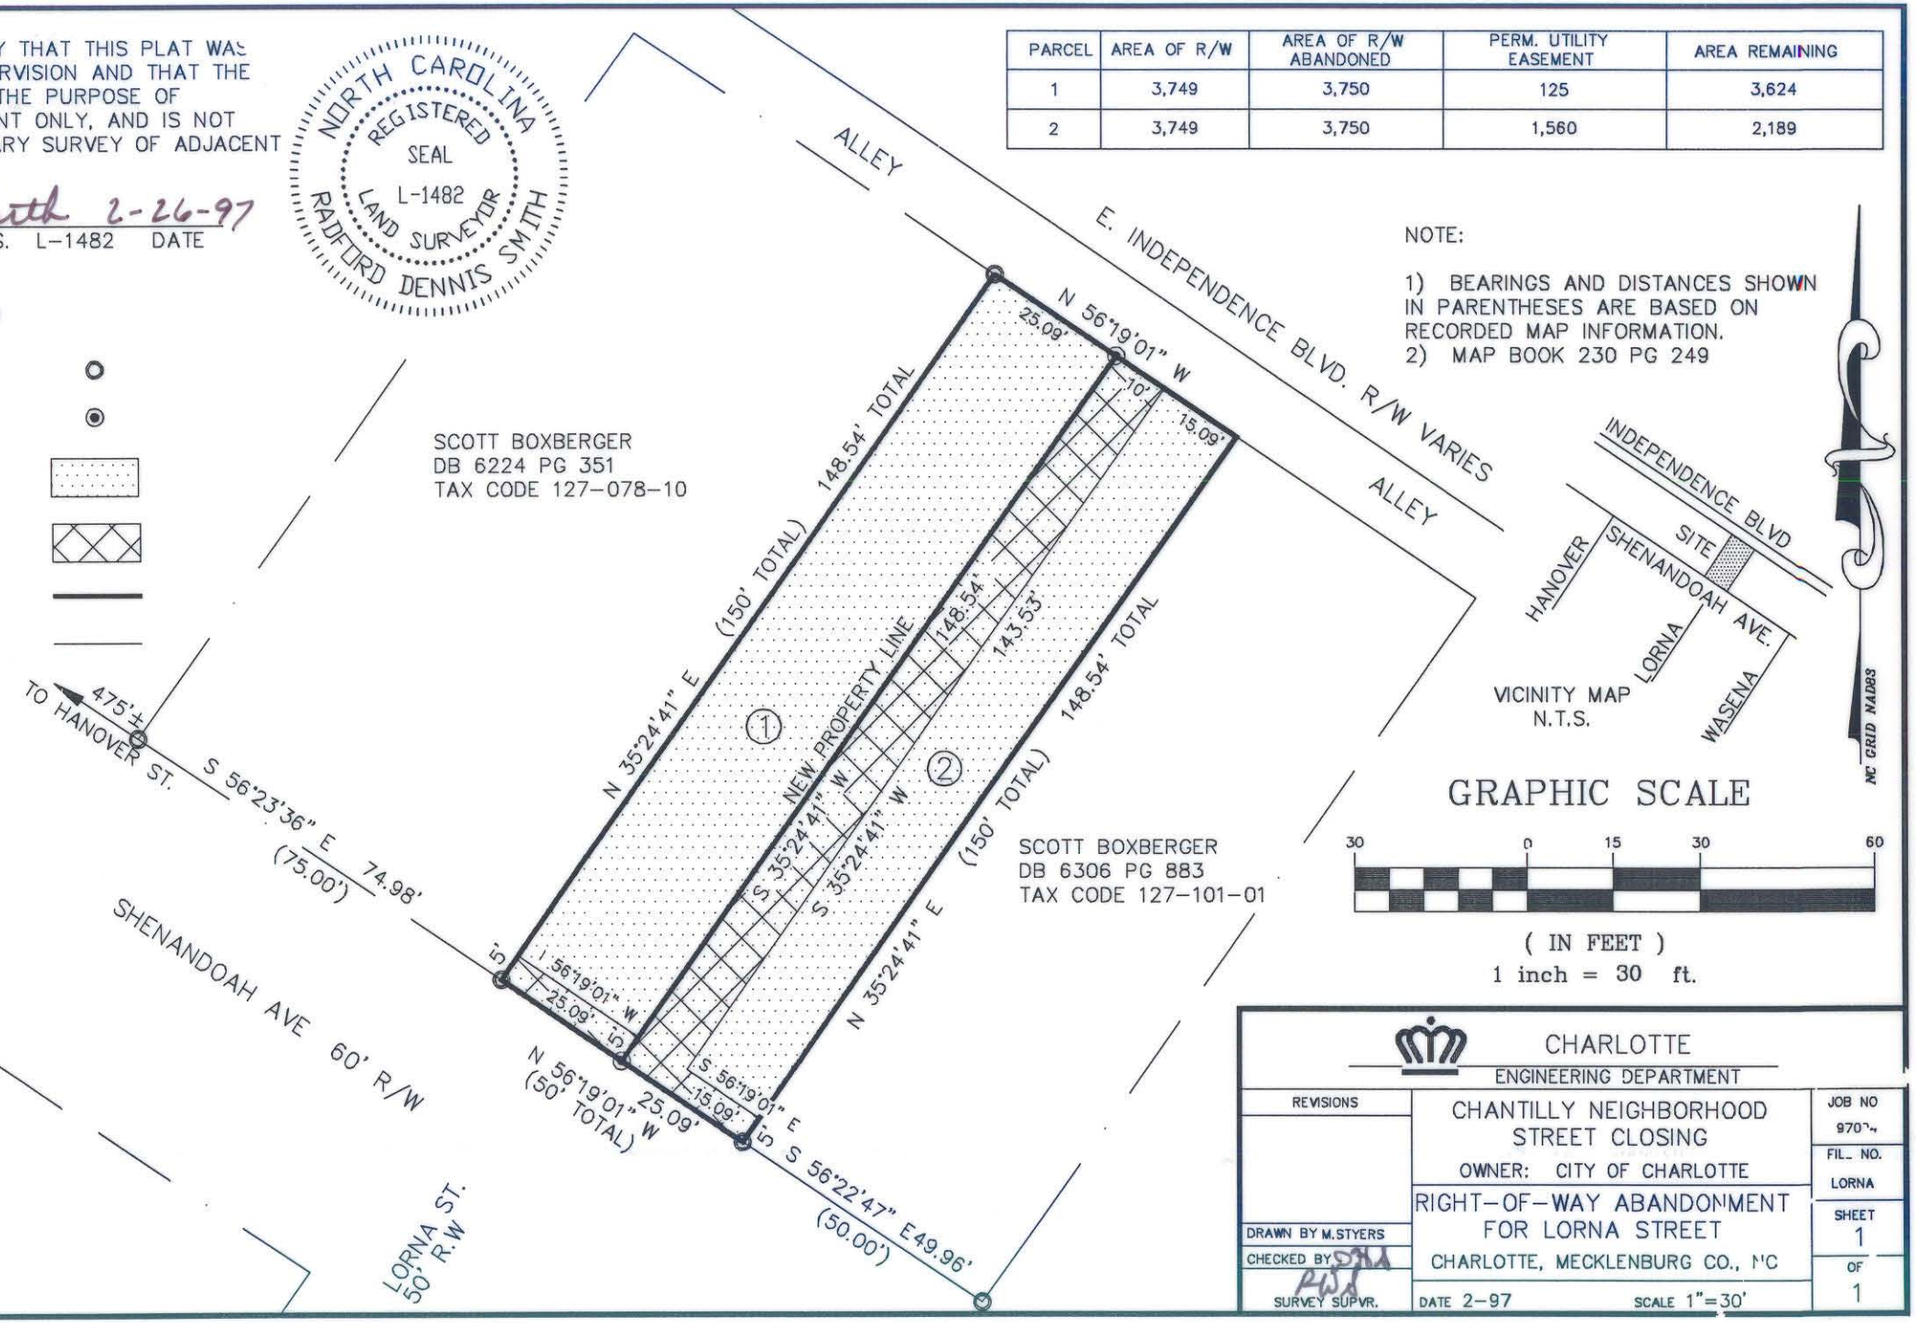

PREPARED BY:
CITY OF CHARLOTTE
ENGINEERING DEPARTMENT
600 EAST FOURTH STREET
CHARLOTTE, NC 28208
704-336-2291

CHARLOTTE
ENGINEERING DEPARTMENT

REVISIONS

CHANTILLY NEIGHBORHOOD STREET CLOSING

OWNER: CITY OF CHARLOTTE

RIGHT-OF-WAY ABANDONMENT FOR LORNA STREET

CHARLOTTE, MECKLENBURG CO., NC

DRAWN BY M.STYERS

CHECKED BY DJS

RWS

SURVEY SUPVR.

DATE 2-97 SCALE 1"=30'

JOB NO 970[illegible]

FIL. NO. LORNA

SHEET 1 OF 1