I, R. DENNIS SMITH, CERTIFY THAT THIS PLAT WAS PREPARED UNDER MY SUPERVISION AND THAT THE PLAT WAS PREPARED FOR THE PURPOSE OF RIGHT OF WAY ABANDONMENT ONLY, AND IS NOT INTENDED TO BE A BOUNDARY SURVEY OF ADJACENT PROPERTY SHOWN.

R. Dennis Smith 2-26-97

R. DENNIS SMITH, NC R.L.S. L-1482 DATE

NORTH CAROLINA REGISTERED SEAL L-1482 LAND SURVEYOR RADFORD DENNIS SMITH

| PARCEL | AREA OF R/W | AREA OF R/W ABANDONED | PERM. UTILITY EASEMENT | AREA REMAINING |
|---|---|---|---|---|
| 1 | 2,625 | 2,625 | 2,100 | 525 |
| 2 | 2,625 | 2,625 | 0 | 2,625 |

NOTE:

1) BEARINGS AND DISTANCES SHOWN IN PARENTHESES ARE BASED ON RECORDED MAP INFORMATION.
2) MAP BOOK 230 PG 249

## LEGEND

IRON PIN FOUND (IPF)

IRON PIN SET

RIGHT-OF-WAY TO BE ABANDONED

PERMANENT UTILITY EASEMENT

LINES SURVEYED

LINES NOT SURVEYED

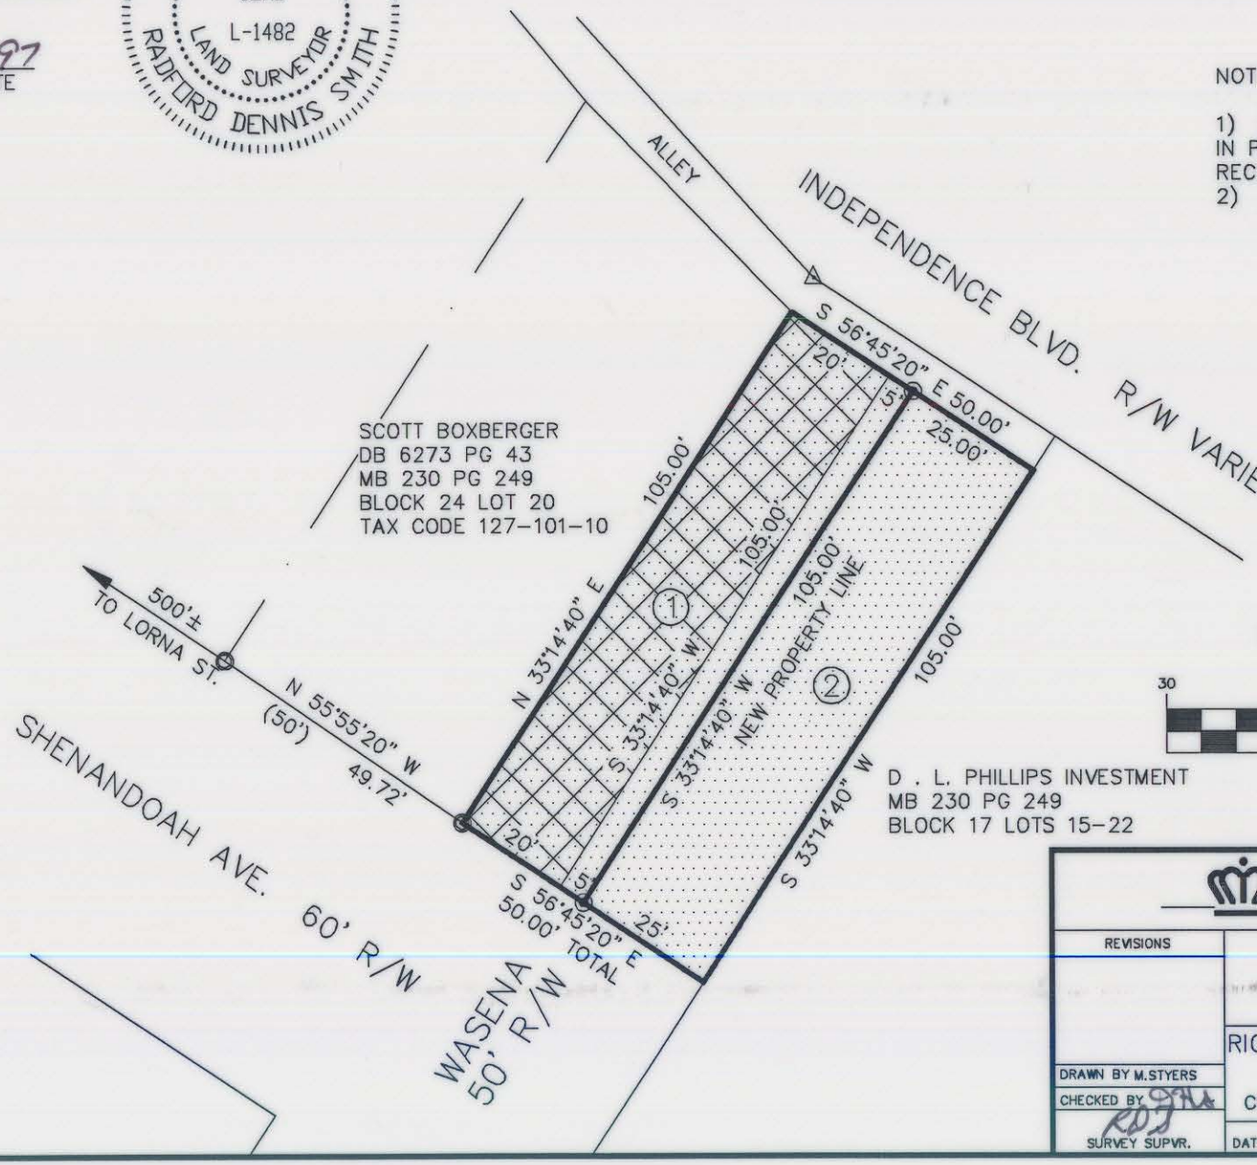

VICINITY MAP
N.T.S.

## GRAPHIC SCALE

30 0 15 30 60

( IN FEET )
1 inch = 30 ft.

NC GRID NAD83

PREPARED BY:
CITY OF CHARLOTTE
ENGINEERING DEPARTMENT
600 EAST FOURTH STREET
CHARLOTTE, NC 28208
704-336-2291

CHARLOTTE
ENGINEERING DEPARTMENT

REVISIONS

CHANTILLY NEIGHBORHOOD STREET CLOSING

OWNER: CITY OF CHARLOTTE

RIGHT-OF-WAY ABANDONMENT FOR WASENA STREET

CHARLOTTE, MECKLENBURG CO., NC

DRAWN BY M.STYERS

CHECKED BY RDS

SURVEY SUPVR.

DATE 2-97 SCALE 1"=30'

JOB NO. 97004

FILE NO. WASENA

SHEET 1 OF 1