TOTAL AREA:	15,879.90	Sq. Ft.
AREA TAKEN:	304.72	Sq. Ft.
AREA REMAINING:	15,575.18	Sq. Ft.

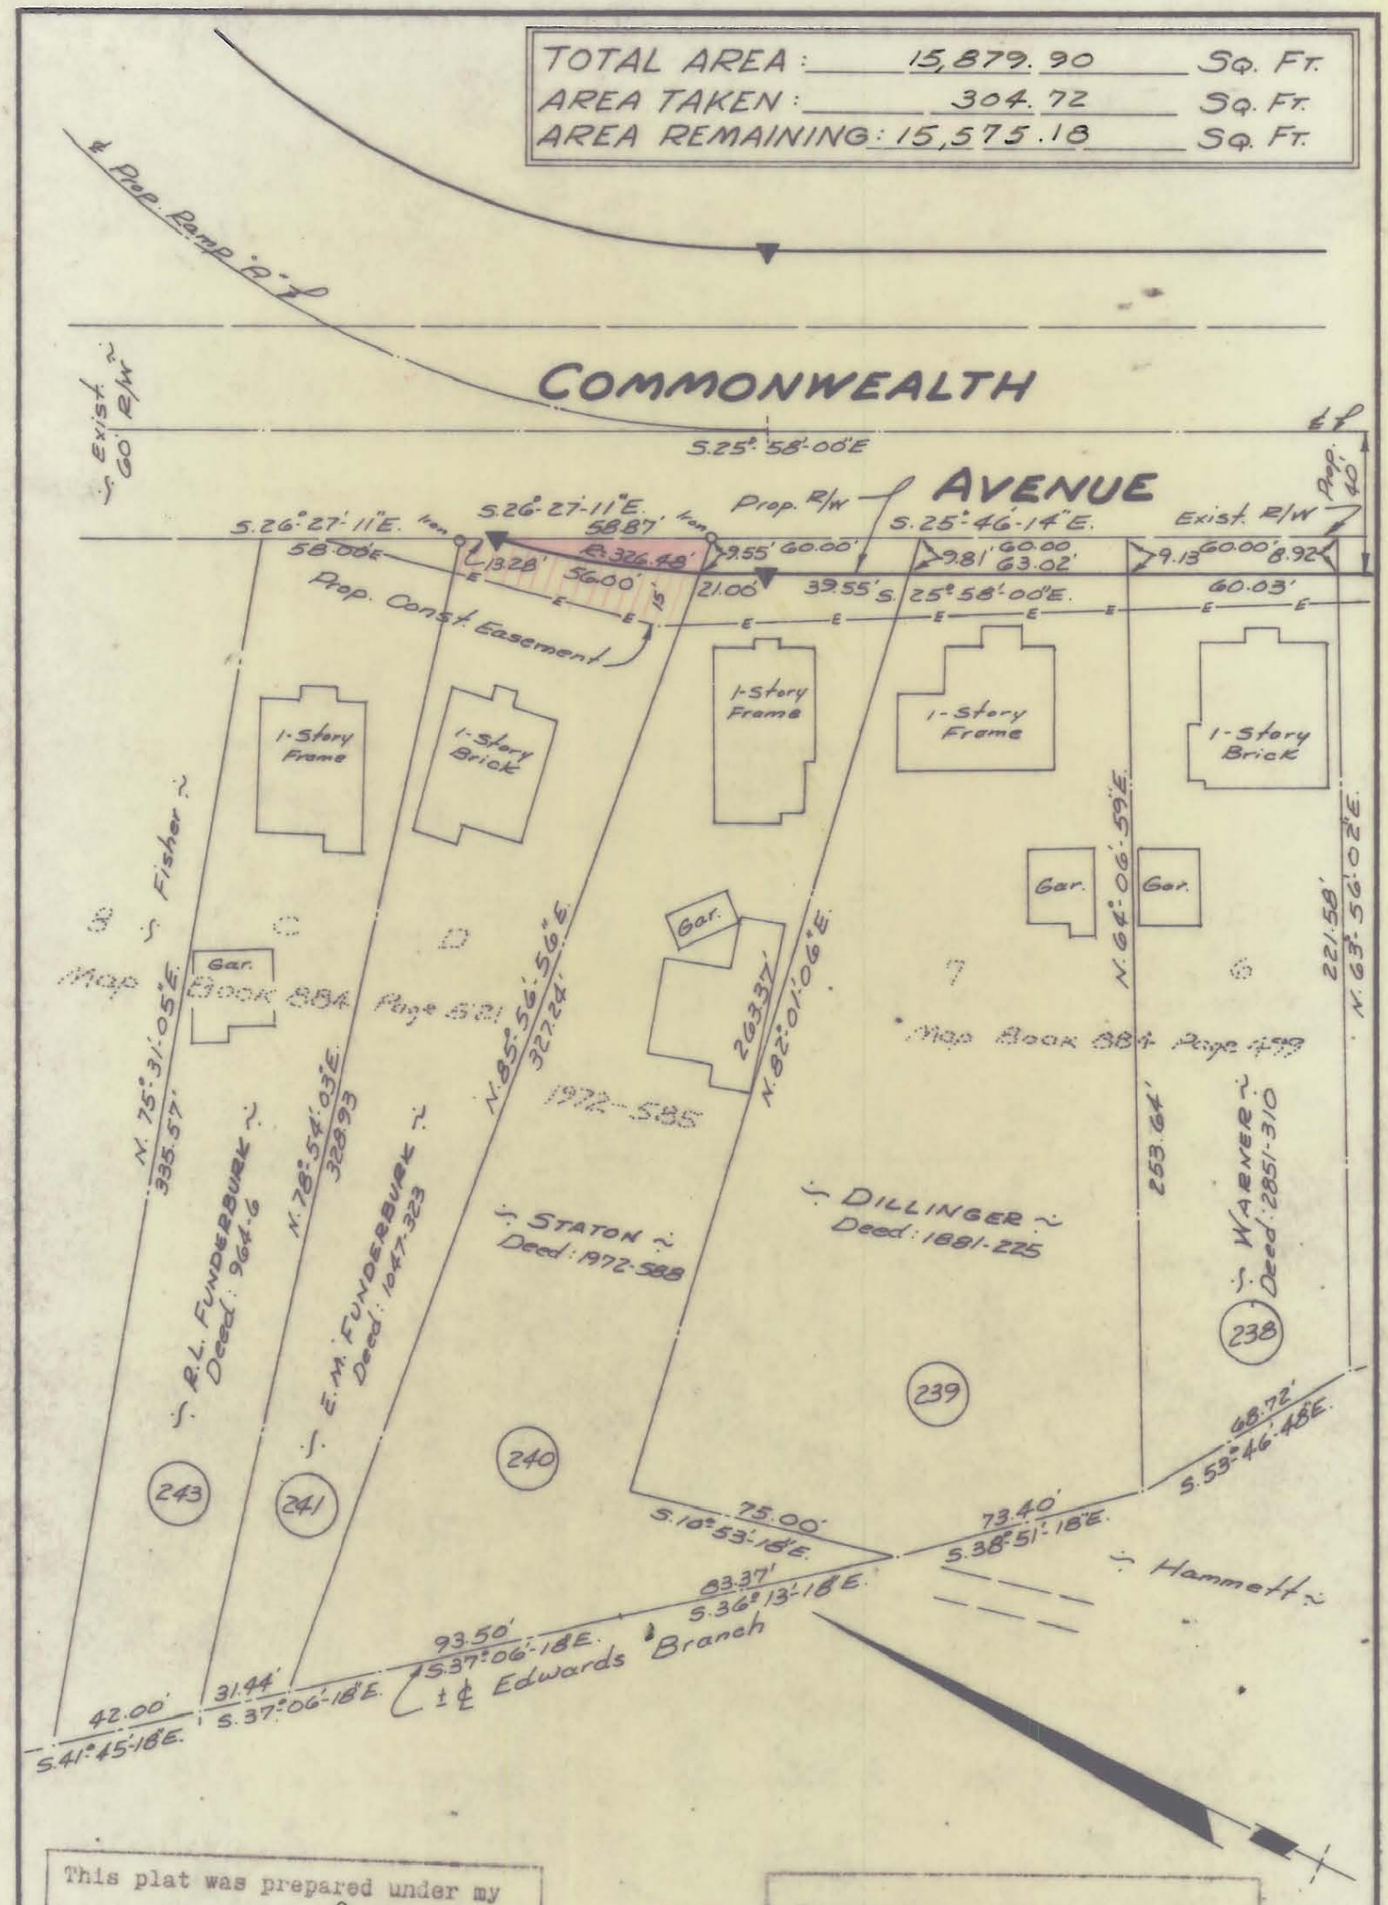

This plat was prepared under my supervision C. D. Readling
N.C. Reg. Engineer No 3659

Approved by _____
R/W Agent

NOTE: Property corners shown circled were located by actual survey. Bearings are based on State Hwy. R/W Maps Eastway Drive

CITY OF CHARLOTTE
NORTH CAROLINA
ENGINEERING DEPARTMENT

REVISIONS	Proposed Right-Of-Way EASTWAY DRIVE	JOB NO. 513-68-336
		FILE NO.
DRAWN BY J.S.B.	Property Of EDNA METCALF FUNDERBURK & MRS. H.E.	SHEET 50
CHECKED BY J.T.T.		OF 55
CITY ENGINEER	DATE May 1, 1969 SCALE 1" = 50'	

129-101-20