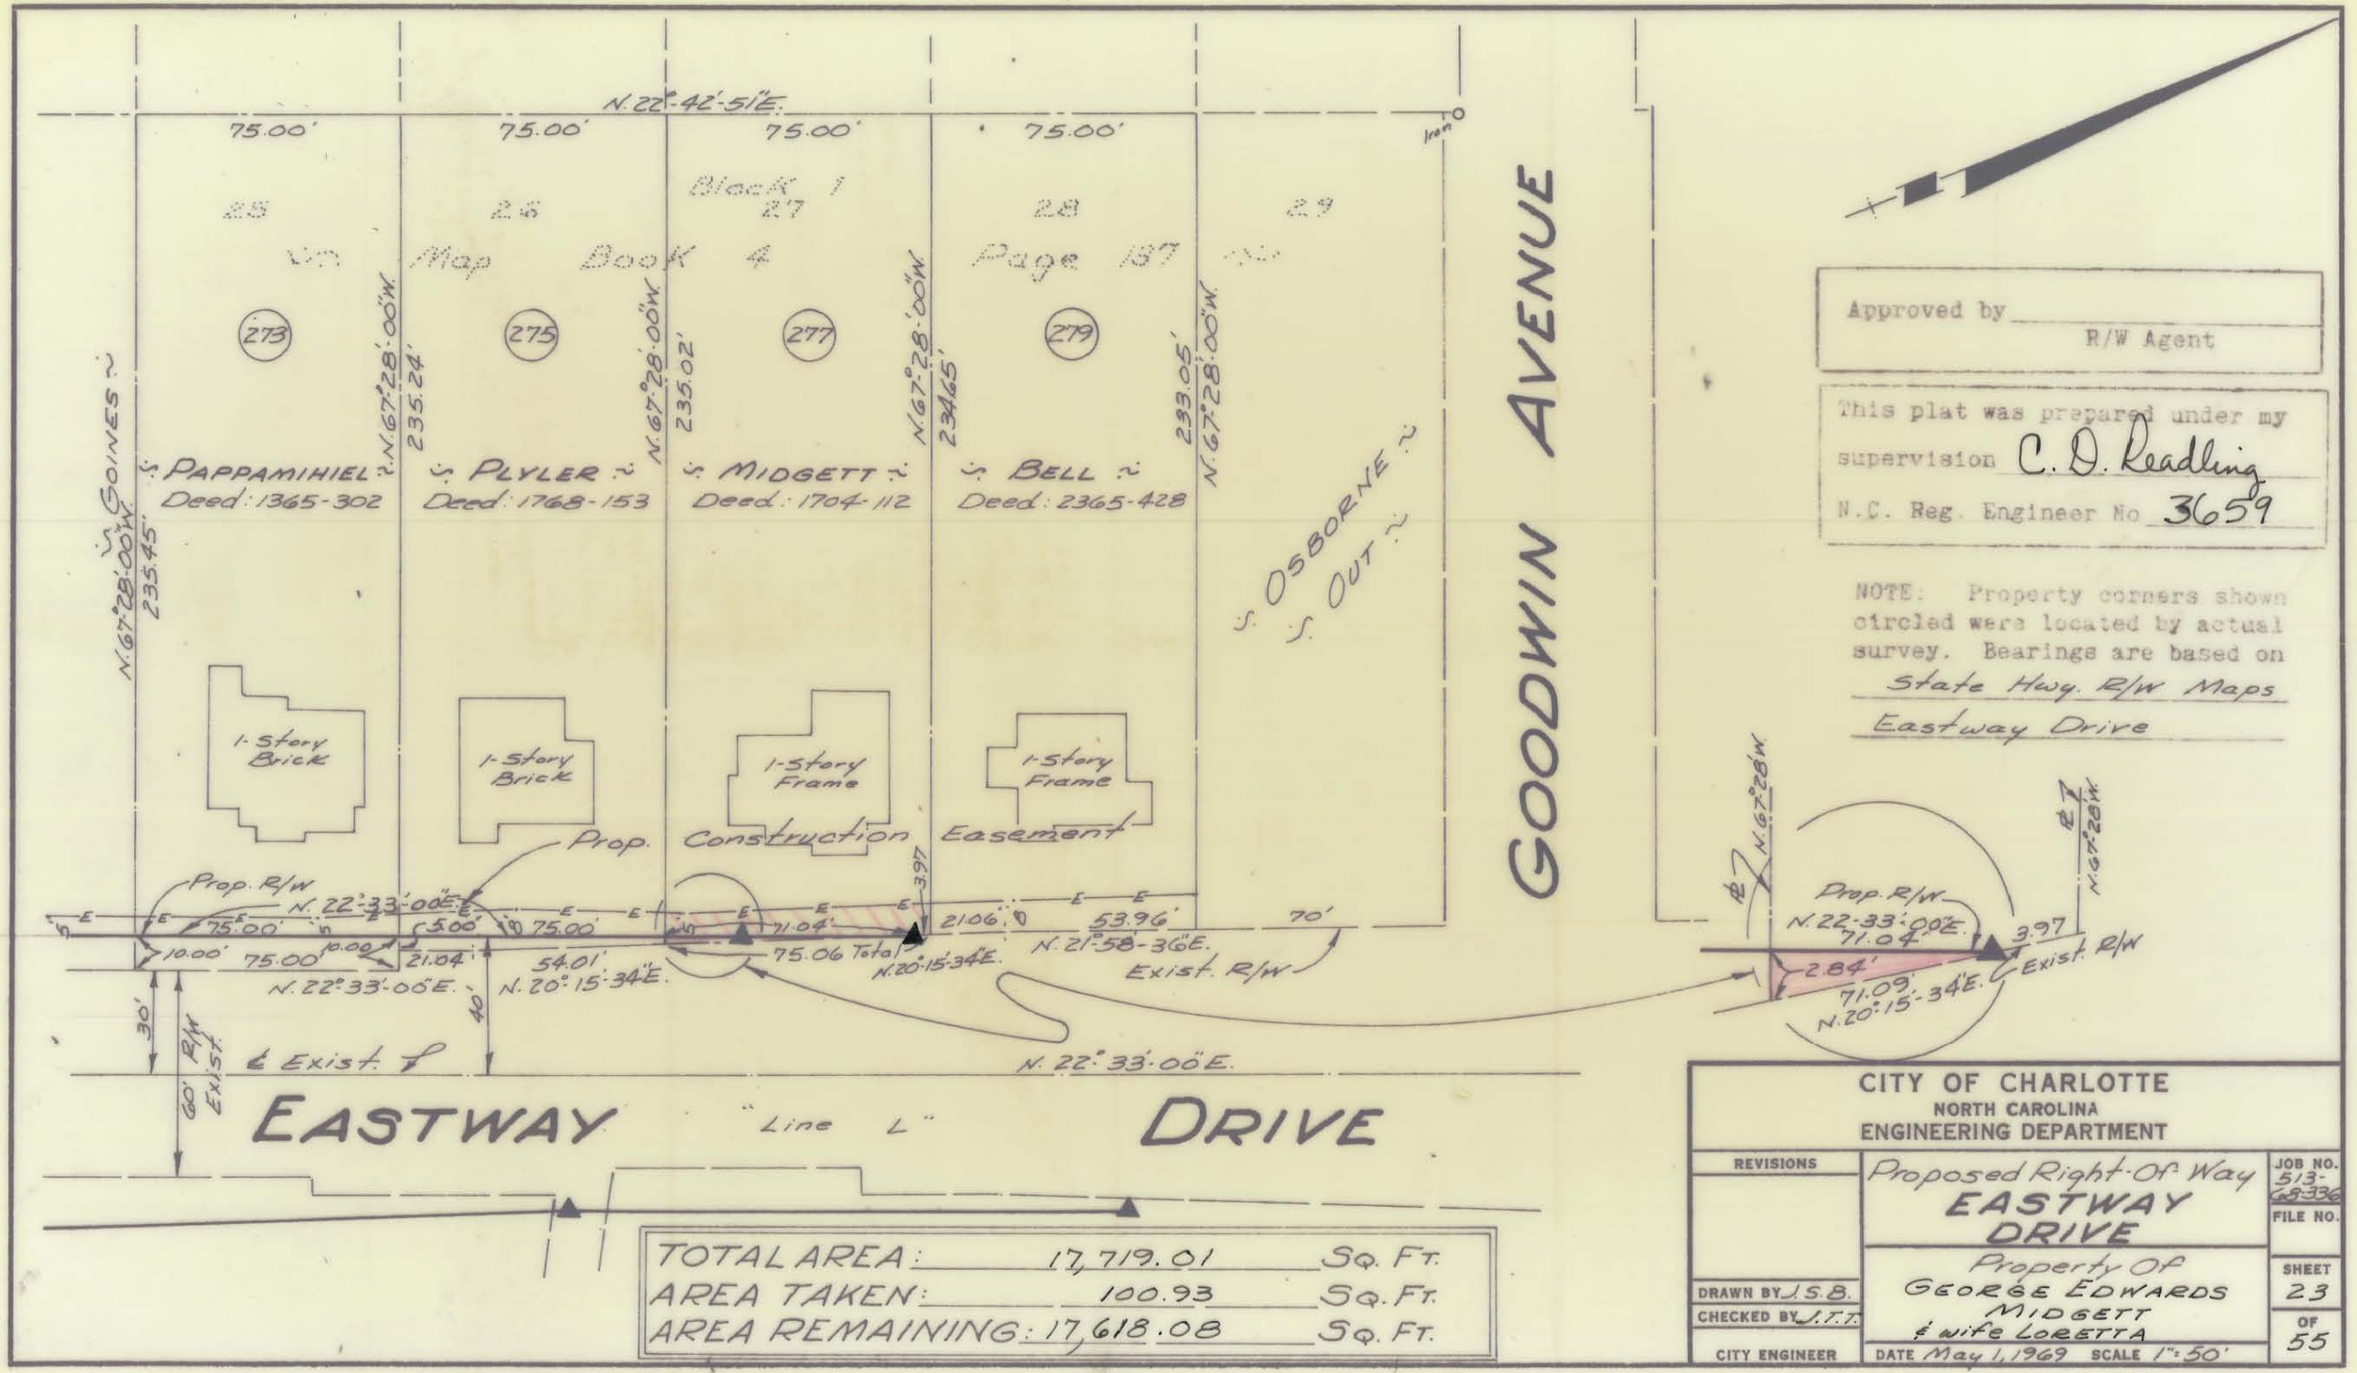

Approved by _____
R/W Agent

This plat was prepared under my supervision C. D. Readling
N.C. Reg. Engineer No 3659

NOTE: Property corners shown circled were located by actual survey. Bearings are based on State Hwy. R/W Maps Eastway Drive

TOTAL AREA:	17,719.01 Sq. Ft.
AREA TAKEN:	100.93 Sq. Ft.
AREA REMAINING:	17,618.08 Sq. Ft.

CITY OF CHARLOTTE
NORTH CAROLINA
ENGINEERING DEPARTMENT

REVISIONS	Proposed Right-Of-Way EASTWAY DRIVE	JOB NO. 513-69-336
		FILE NO.
DRAWN BY J.S.B.	Property Of GEORGE EDWARDS MIDGETT & wife LORETTA	SHEET 23
CHECKED BY J.T.T.		OF 55
CITY ENGINEER	DATE May 1, 1969 SCALE 1"=50'	

129-113-27