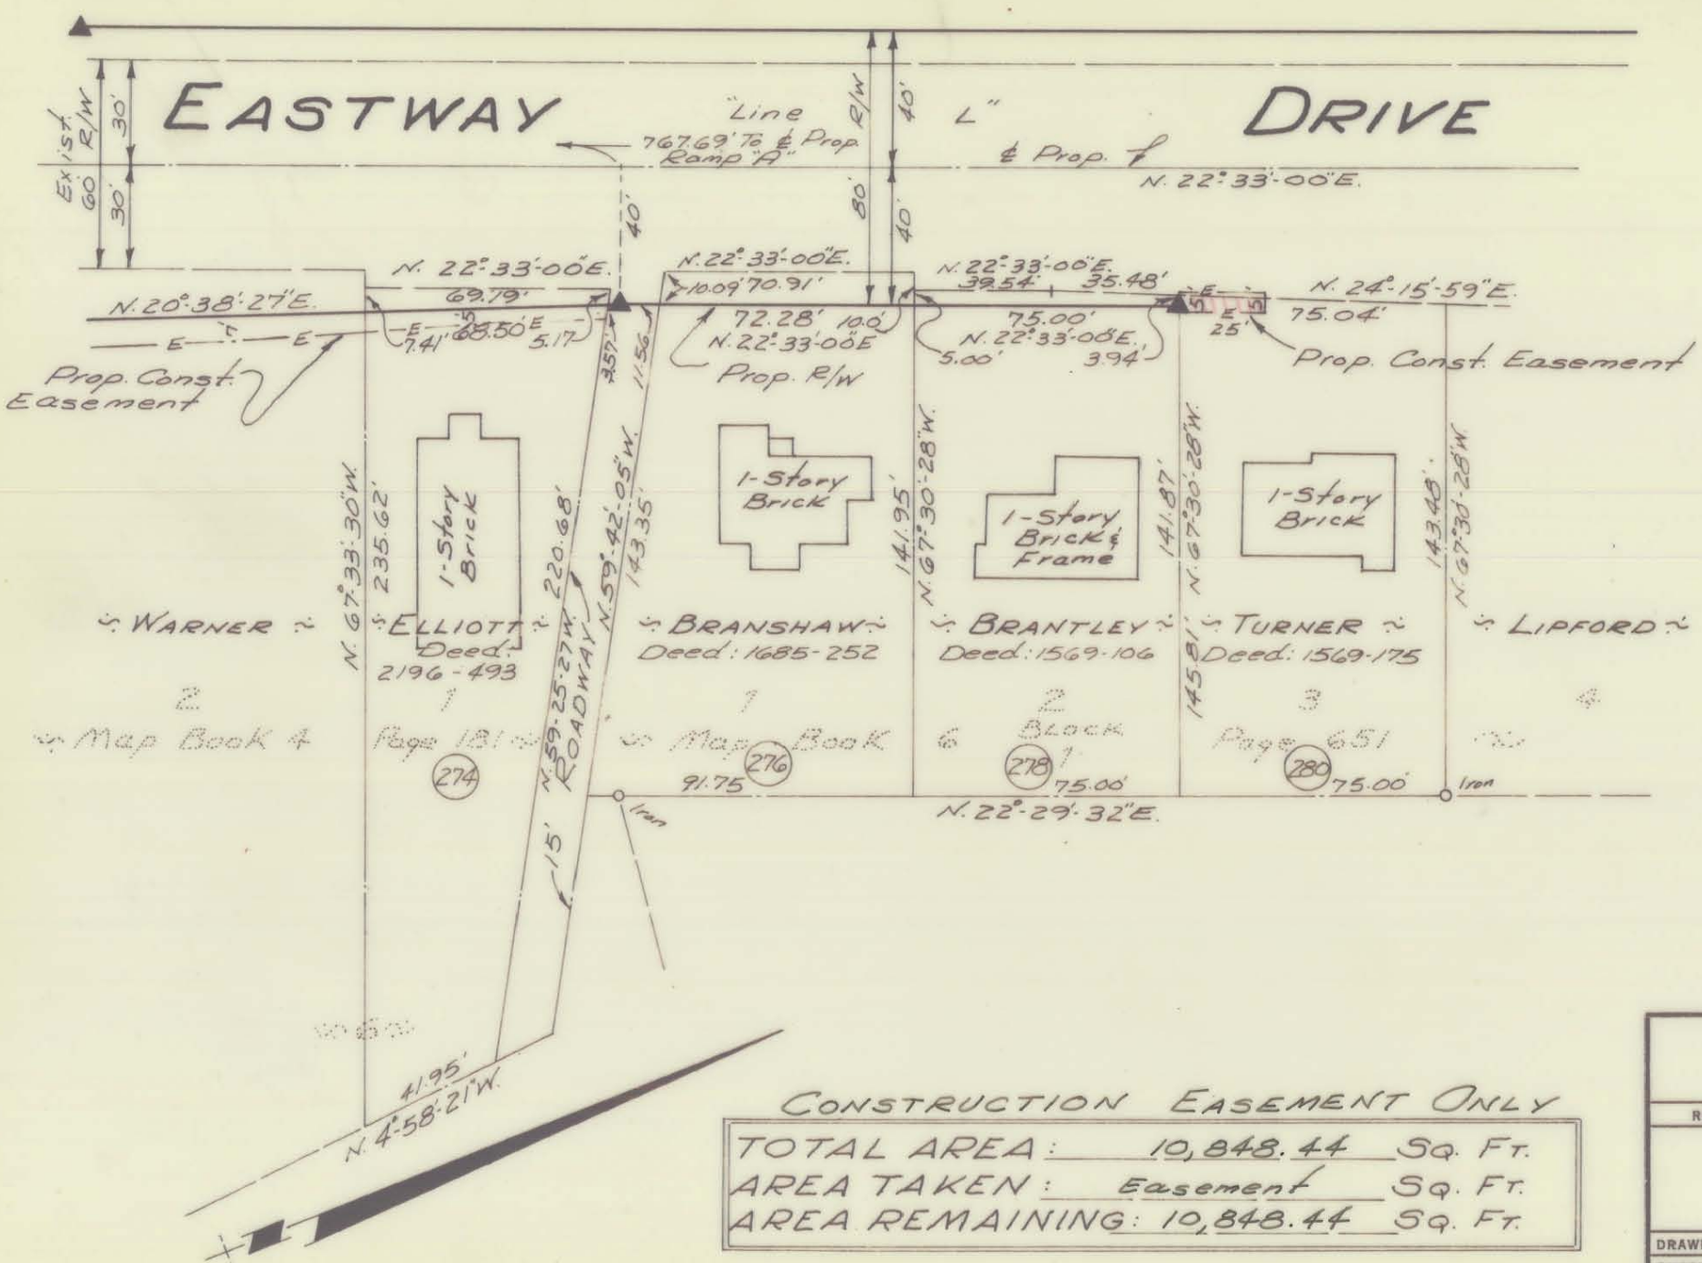

Approved by _____
R/W Agent

This plat was prepared under my supervision C. D. Readling
N.C. Reg. Engineer No 3659

NOTE: Property corners shown circled were located by actual survey. Bearings are based on State Hwy. R/W Maps Eastway Drive

CONSTRUCTION EASEMENT ONLY

TOTAL AREA:	10,848.44	SQ. FT.
AREA TAKEN:	Easement	SQ. FT.
AREA REMAINING:	10,848.44	SQ. FT.

CITY OF CHARLOTTE
NORTH CAROLINA
ENGINEERING DEPARTMENT

REVISIONS

Proposed Right-Of-Way
EASTWAY DRIVE
Property Of FRANCES PAULINE TURNER & MRS. W.H.

JOB NO. 513-68-336
FILE NO.
SHEET 21
OF 55

DRAWN BY J.S.B.
CHECKED BY J.T.T.
CITY ENGINEER
DATE May 1, 1969 SCALE 1" = 50'

131-083-32