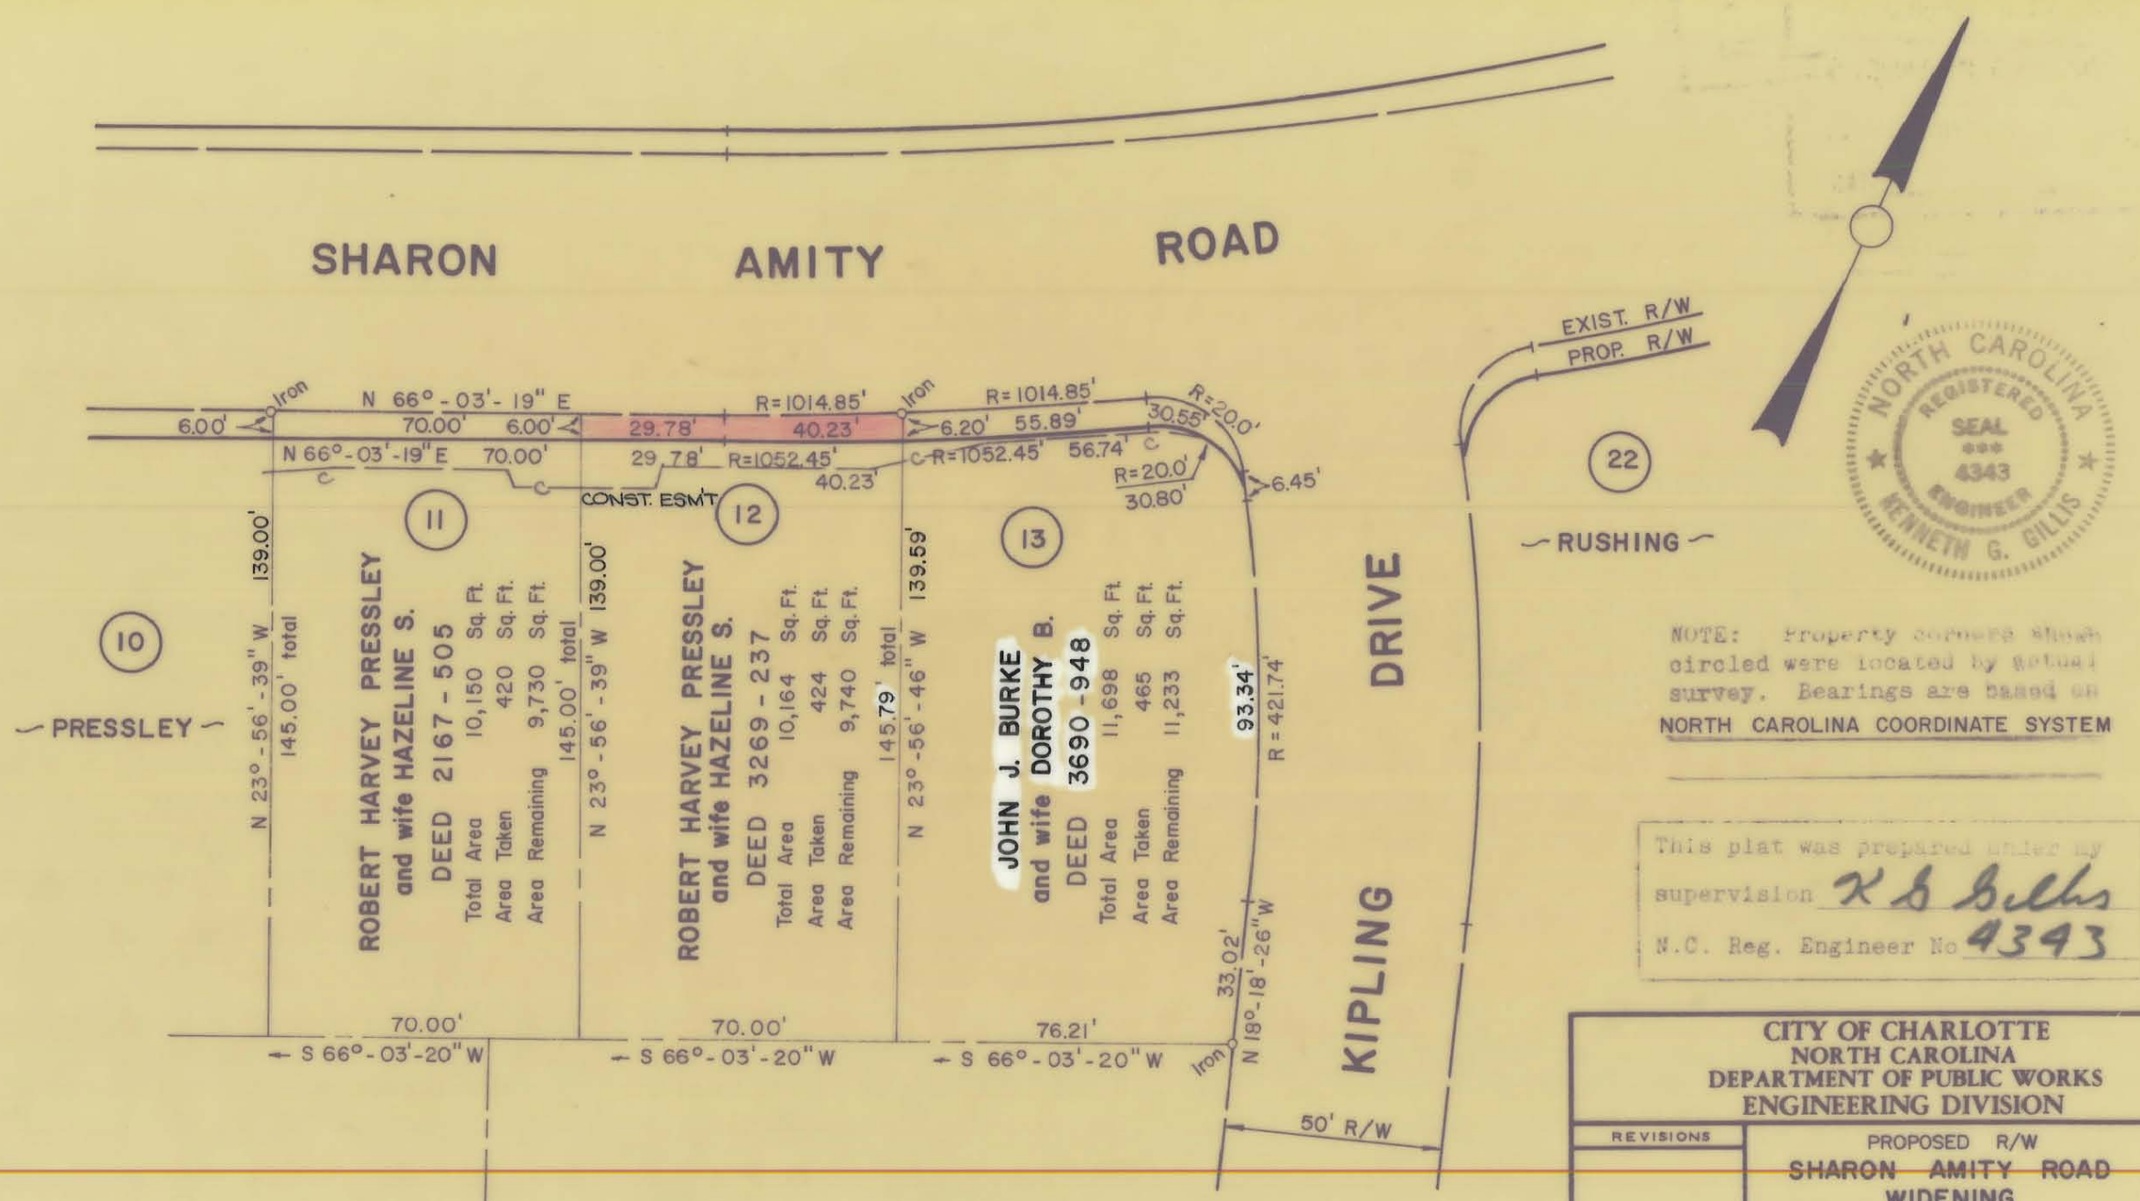

NOTE: Property corners shown circled were located by actual survey. Bearings are based on NORTH CAROLINA COORDINATE SYSTEM

NORTH CAROLINA REGISTERED SEAL 4343 ENGINEER KENNETH G. GILLIS

This plat was prepared under my supervision K G Gillis
N.C. Reg. Engineer No 4343

CITY OF CHARLOTTE
NORTH CAROLINA
DEPARTMENT OF PUBLIC WORKS
ENGINEERING DIVISION

REVISIONS	PROPOSED R/W SHARON AMITY ROAD WIDENING	JOB NO.
	PROPERTY OF ROBERT HARVEY PRESSLEY and wife HAZELINE S.	FILE NO. RW-10
DRAWN BY SBC		SHEET 12
CHECKED BY JSS		OF 43
CITY ENGINEER CDR	DATE FEB. 1, 1974 SCALE 1" = 40'	

133-023-02