RW-57

RW-57

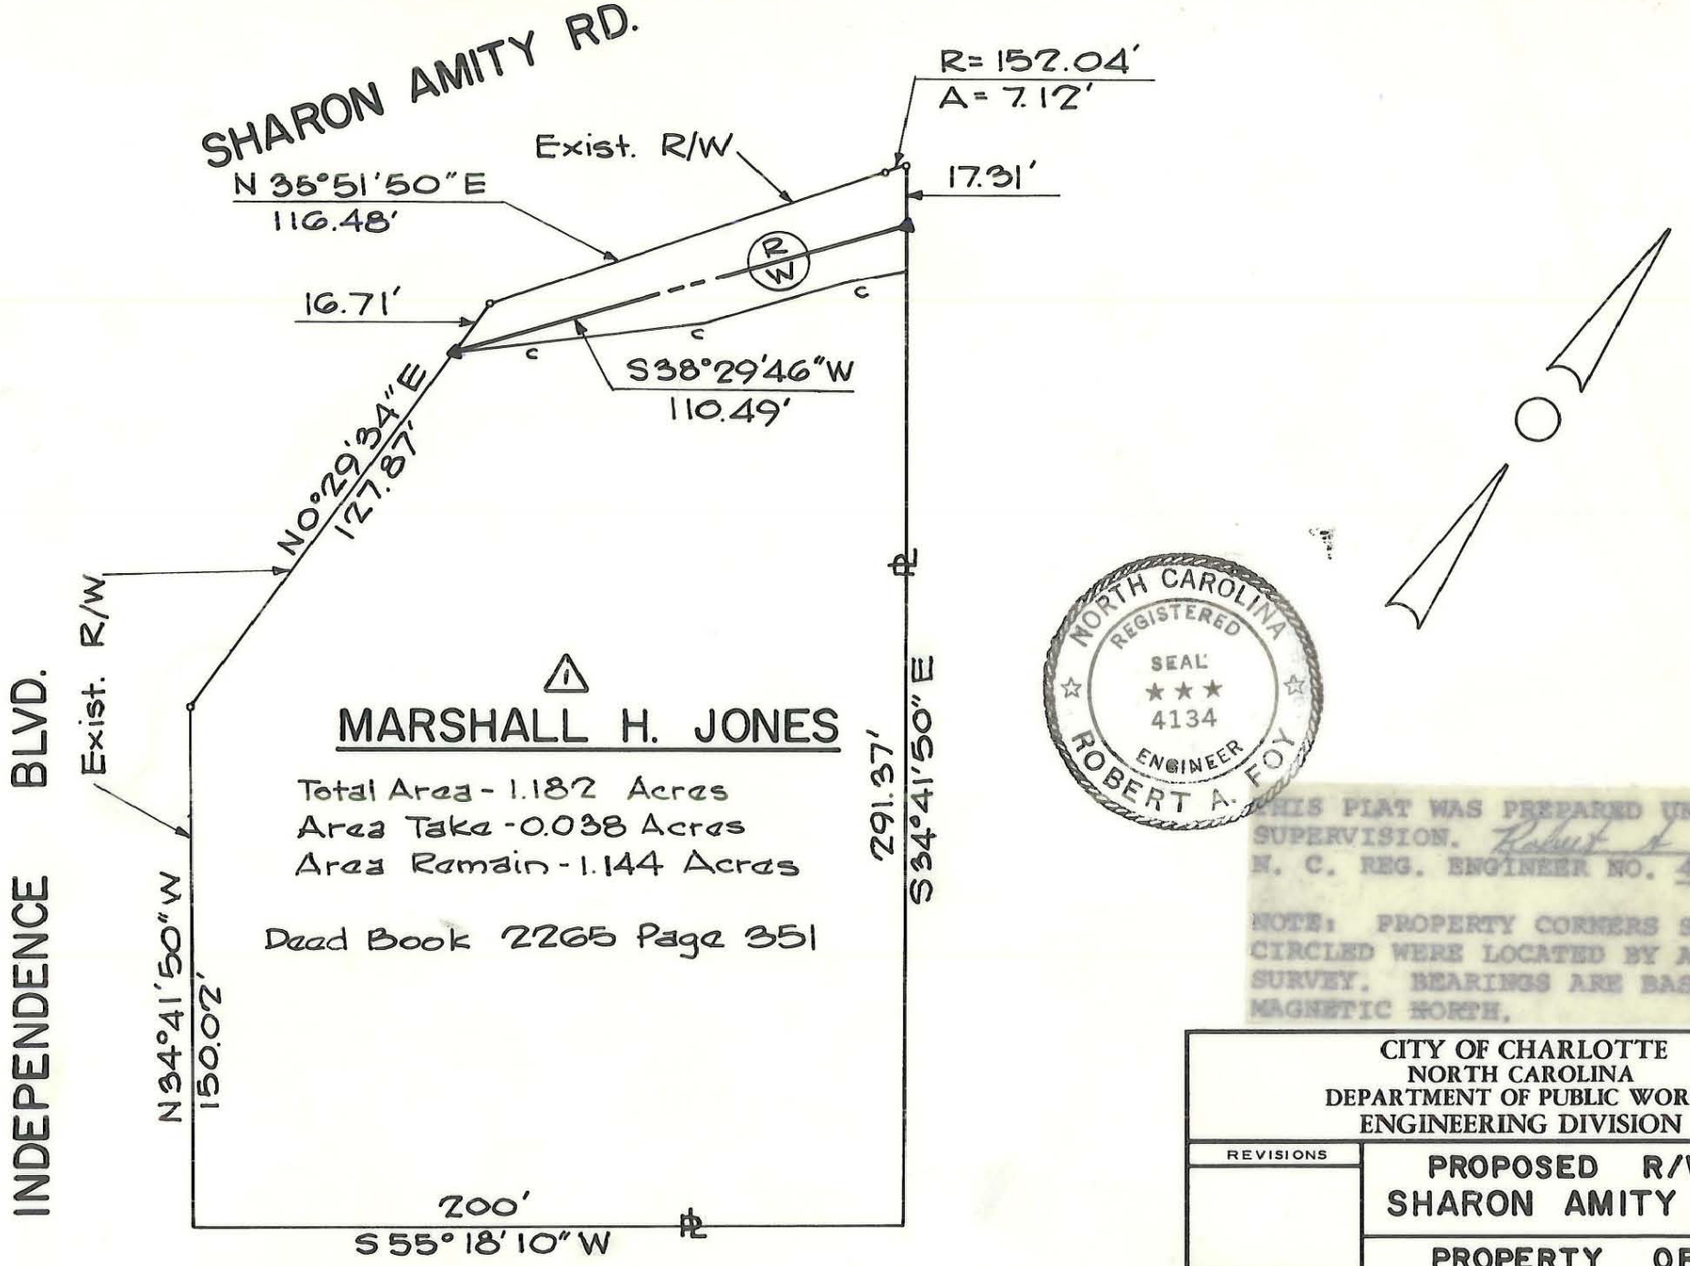

NORTH CAROLINA REGISTERED SEAL 4134 ENGINEER ROBERT A. FOY

THIS PLAT WAS PREPARED UNDER MY SUPERVISION. Robert A. Foy
N. C. REG. ENGINEER NO. 4134

NOTE: PROPERTY CORNERS SHOWN CIRCLED WERE LOCATED BY ACTUAL SURVEY. BEARINGS ARE BASED ON MAGNETIC NORTH.

CITY OF CHARLOTTE
NORTH CAROLINA
DEPARTMENT OF PUBLIC WORKS
ENGINEERING DIVISION

REVISIONS	PROPOSED R/W SHARON AMITY RD.	JOB NO.
		FILE NO.
DRAWN BY K.P.S.	PROPERTY OF MARSHALL H. JONES	SHEET
CHECKED BY		OF
CITY ENGINEER	DATE Dec. 12, 1972 SCALE 1"=50'	