O.K.

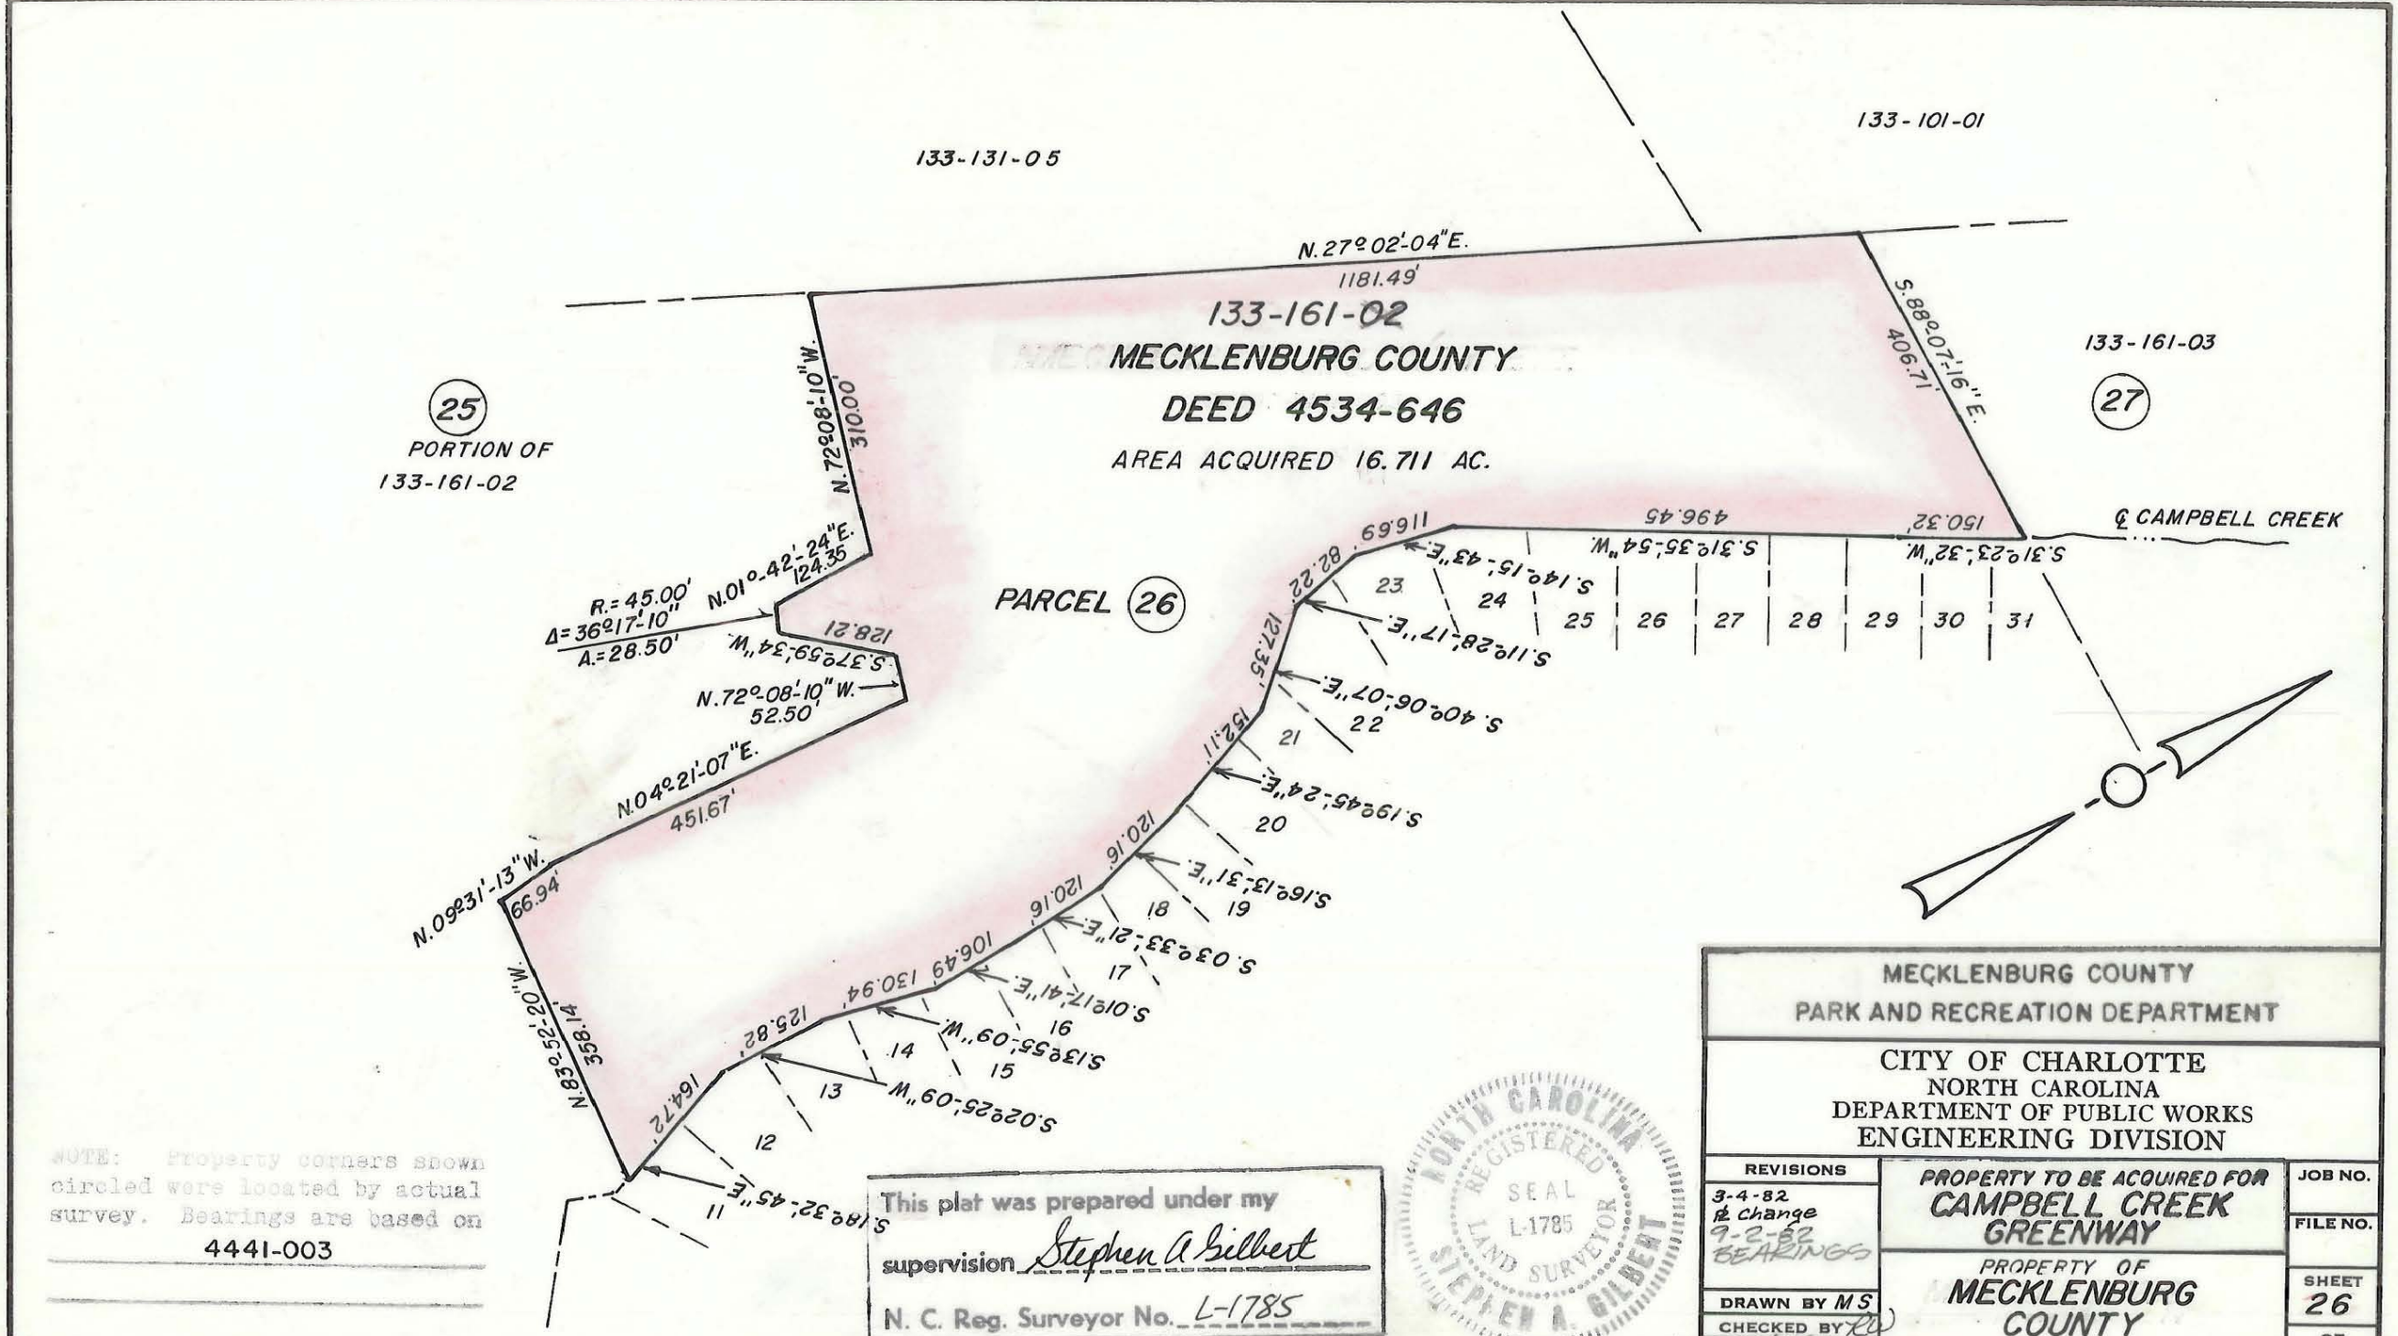

NOTE: Property corners shown circled were located by actual survey. Bearings are based on

4441-003

This plat was prepared under my supervision Stephen A Gilbert

N. C. Reg. Surveyor No. L-1785

NORTH CAROLINA REGISTERED SEAL L-1785 LAND SURVEYOR STEPHEN A. GILBERT

MECKLENBURG COUNTY
PARK AND RECREATION DEPARTMENT

CITY OF CHARLOTTE
NORTH CAROLINA
DEPARTMENT OF PUBLIC WORKS
ENGINEERING DIVISION

REVISIONS	PROPERTY TO BE ACQUIRED FOR	JOB NO.
3-4-82 R/W change 9-2-82 BEARINGS	CAMPBELL CREEK GREENWAY	FILE NO.
DRAWN BY MS	PROPERTY OF MECKLENBURG COUNTY	SHEET 26
CHECKED BY RD		OF
CITY ENGINEER	DATE JAN. 5 1982 SCALE 1"=200'	

DUNCAN-PARNELL, INC., CHARLOTTE 376

133-161-32