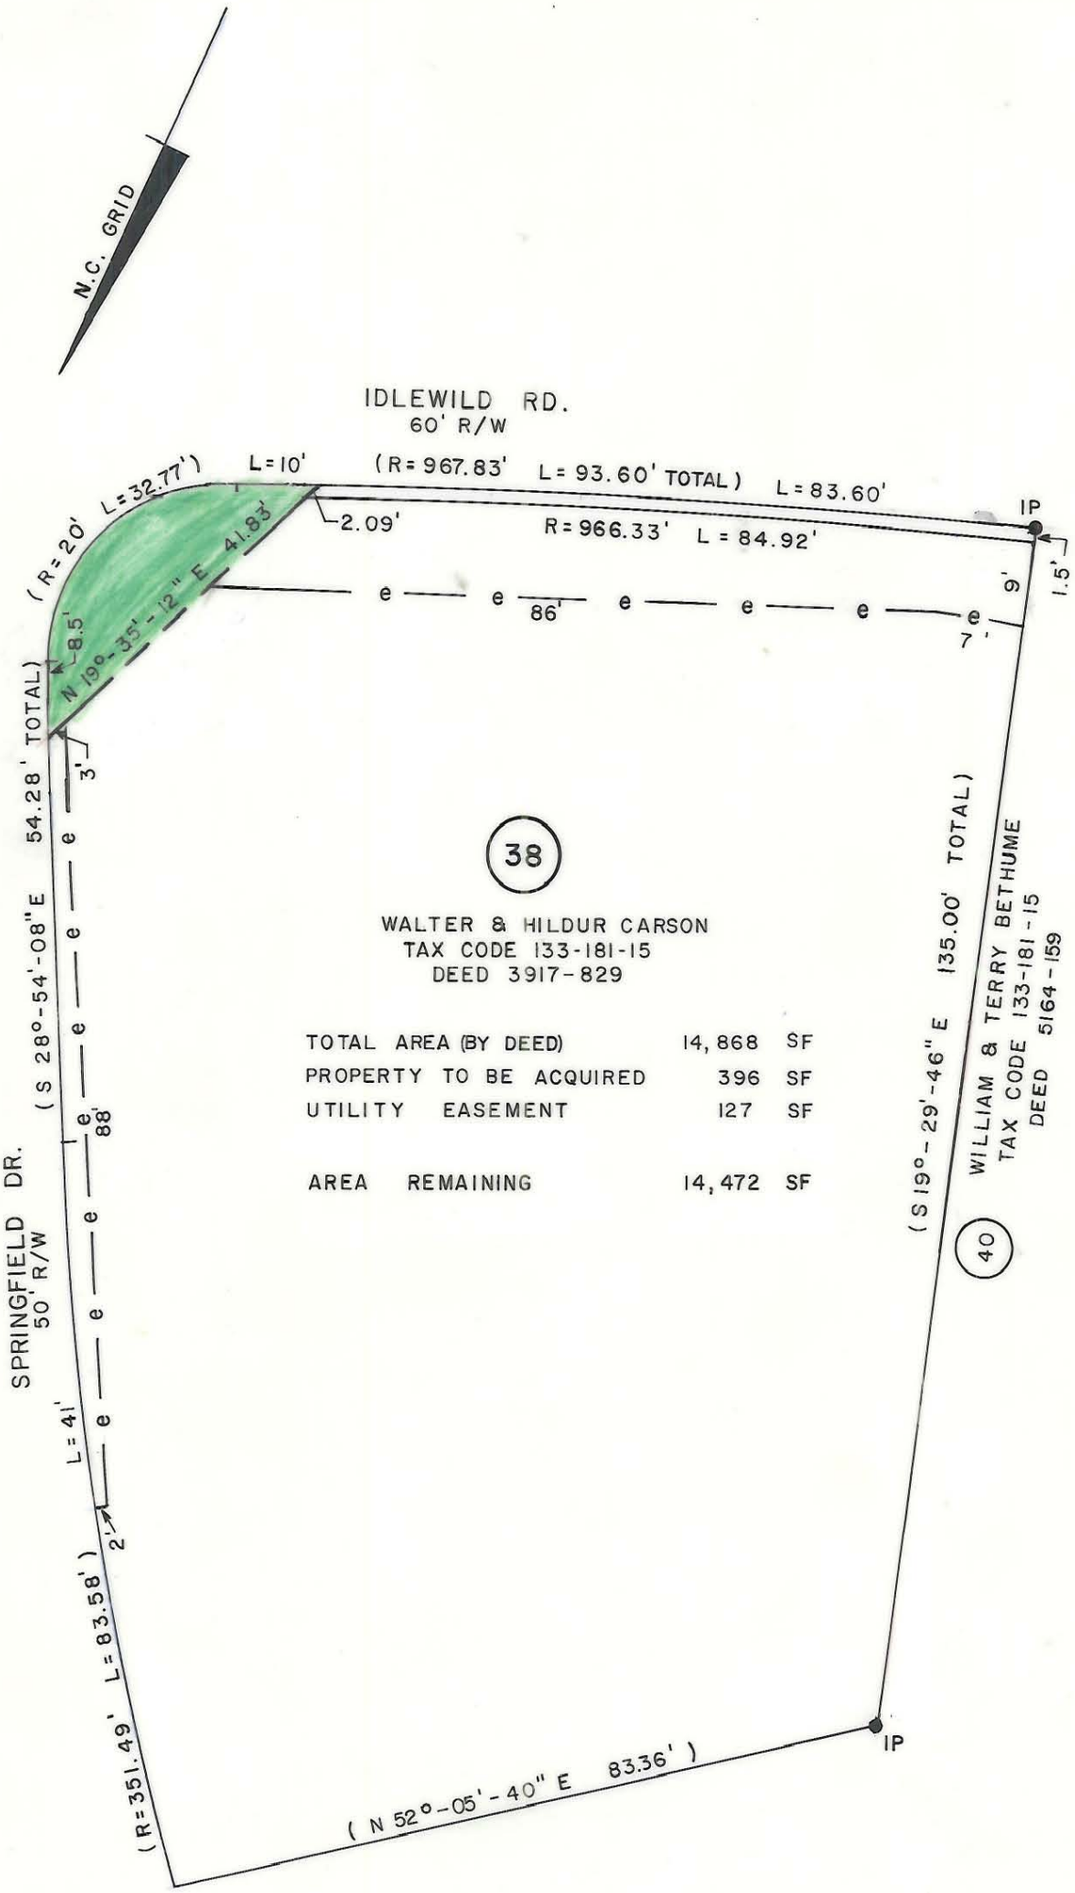

This map was prepared for the purpose of fee simple, right of way or easement acquisition only, and is not intended to be a boundary survey of the property shown.

NOTE: Bearings and distances shown in parenthesis are based on deed information.

This plat was prepared under my supervision

Mary A. Fisher

NC Reg. Surveyor No. L-3015

3-23-89

NORTH CAROLINA REGISTERED SEAL L-3015 LAND SURVEYOR MARY A. FISHER

CHARLOTTE
ENGINEERING DEPARTMENT

REVISIONS	IDLEWILD ROAD WIDENING	JOB NO. 512-85-127
	PROPERTY OF	FILE NO.
DRAWN BY FDW	WALTER & HILDUR CARSON	SHEET 38
CHECKED BY JAT		OF
	DATE FEB. 1989 SCALE 1"= 20'	