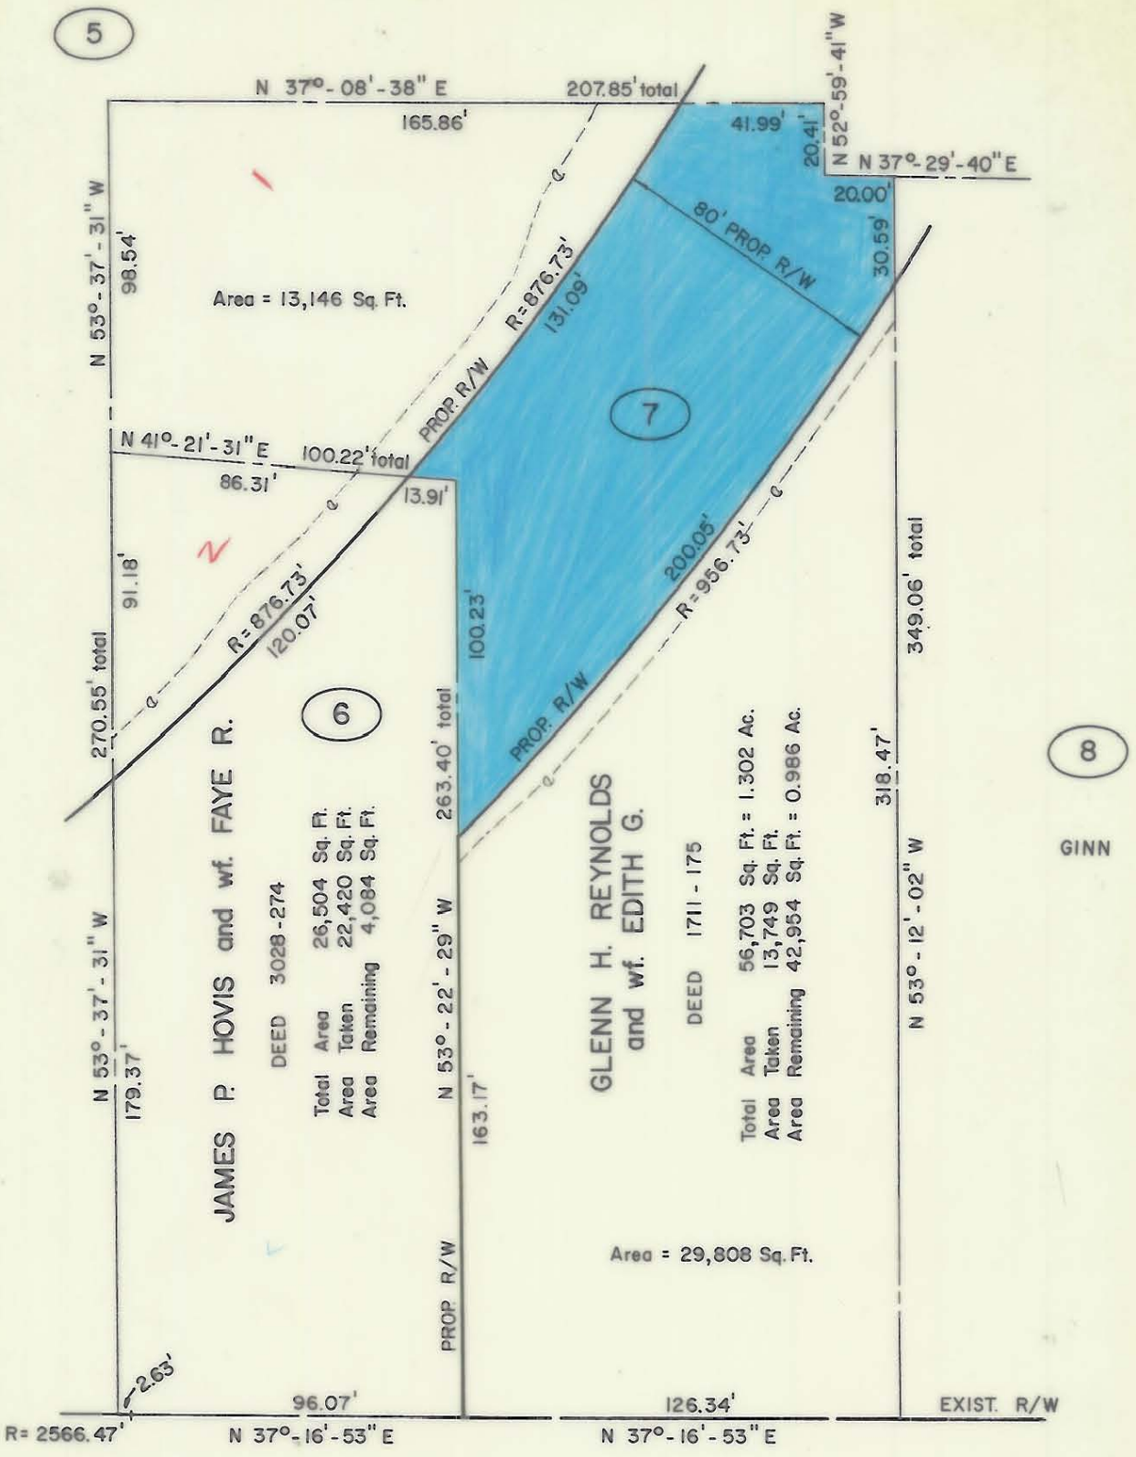

This map was prepared for the purpose of right of way or easement acquisition only, and is not intended to be a boundary survey of the property shown.

NOTE: Property corners shown thus ⊙ were located by actual survey. Bearings are based on

DEED BOOK 3401-561

This plat was prepared under my supervision

Stephen Abilbert

N. C. Reg. Surveyor No. L-1785

CITY OF CHARLOTTE
NORTH CAROLINA
DEPARTMENT OF PUBLIC WORKS
ENGINEERING DIVISION

REVISIONS	PROPOSED R/W DELTA ROAD EXTENSION PROJECT NO. 512-76-038	JOB NO.
		FILE NO. RW
DRAWN BY SC CHECKED BY SAG CITY ENGINEER	PROPERTY OF GLENN H. REYNOLDS and wf. EDITH G. DATE JUNE 1, 1977 SCALE 1" = 50'	SHEET 7 OF 9

DUNCAN-PARNELL, INC., CHARLOTTE 376