This plat was prepared under my supervision Stephen A Gilbert

N. C. Reg. Surveyor No. L-1785

NORTH CAROLINA REGISTERED SEAL L-1785 LAND SURVEYOR STEPHEN A. GILBERT

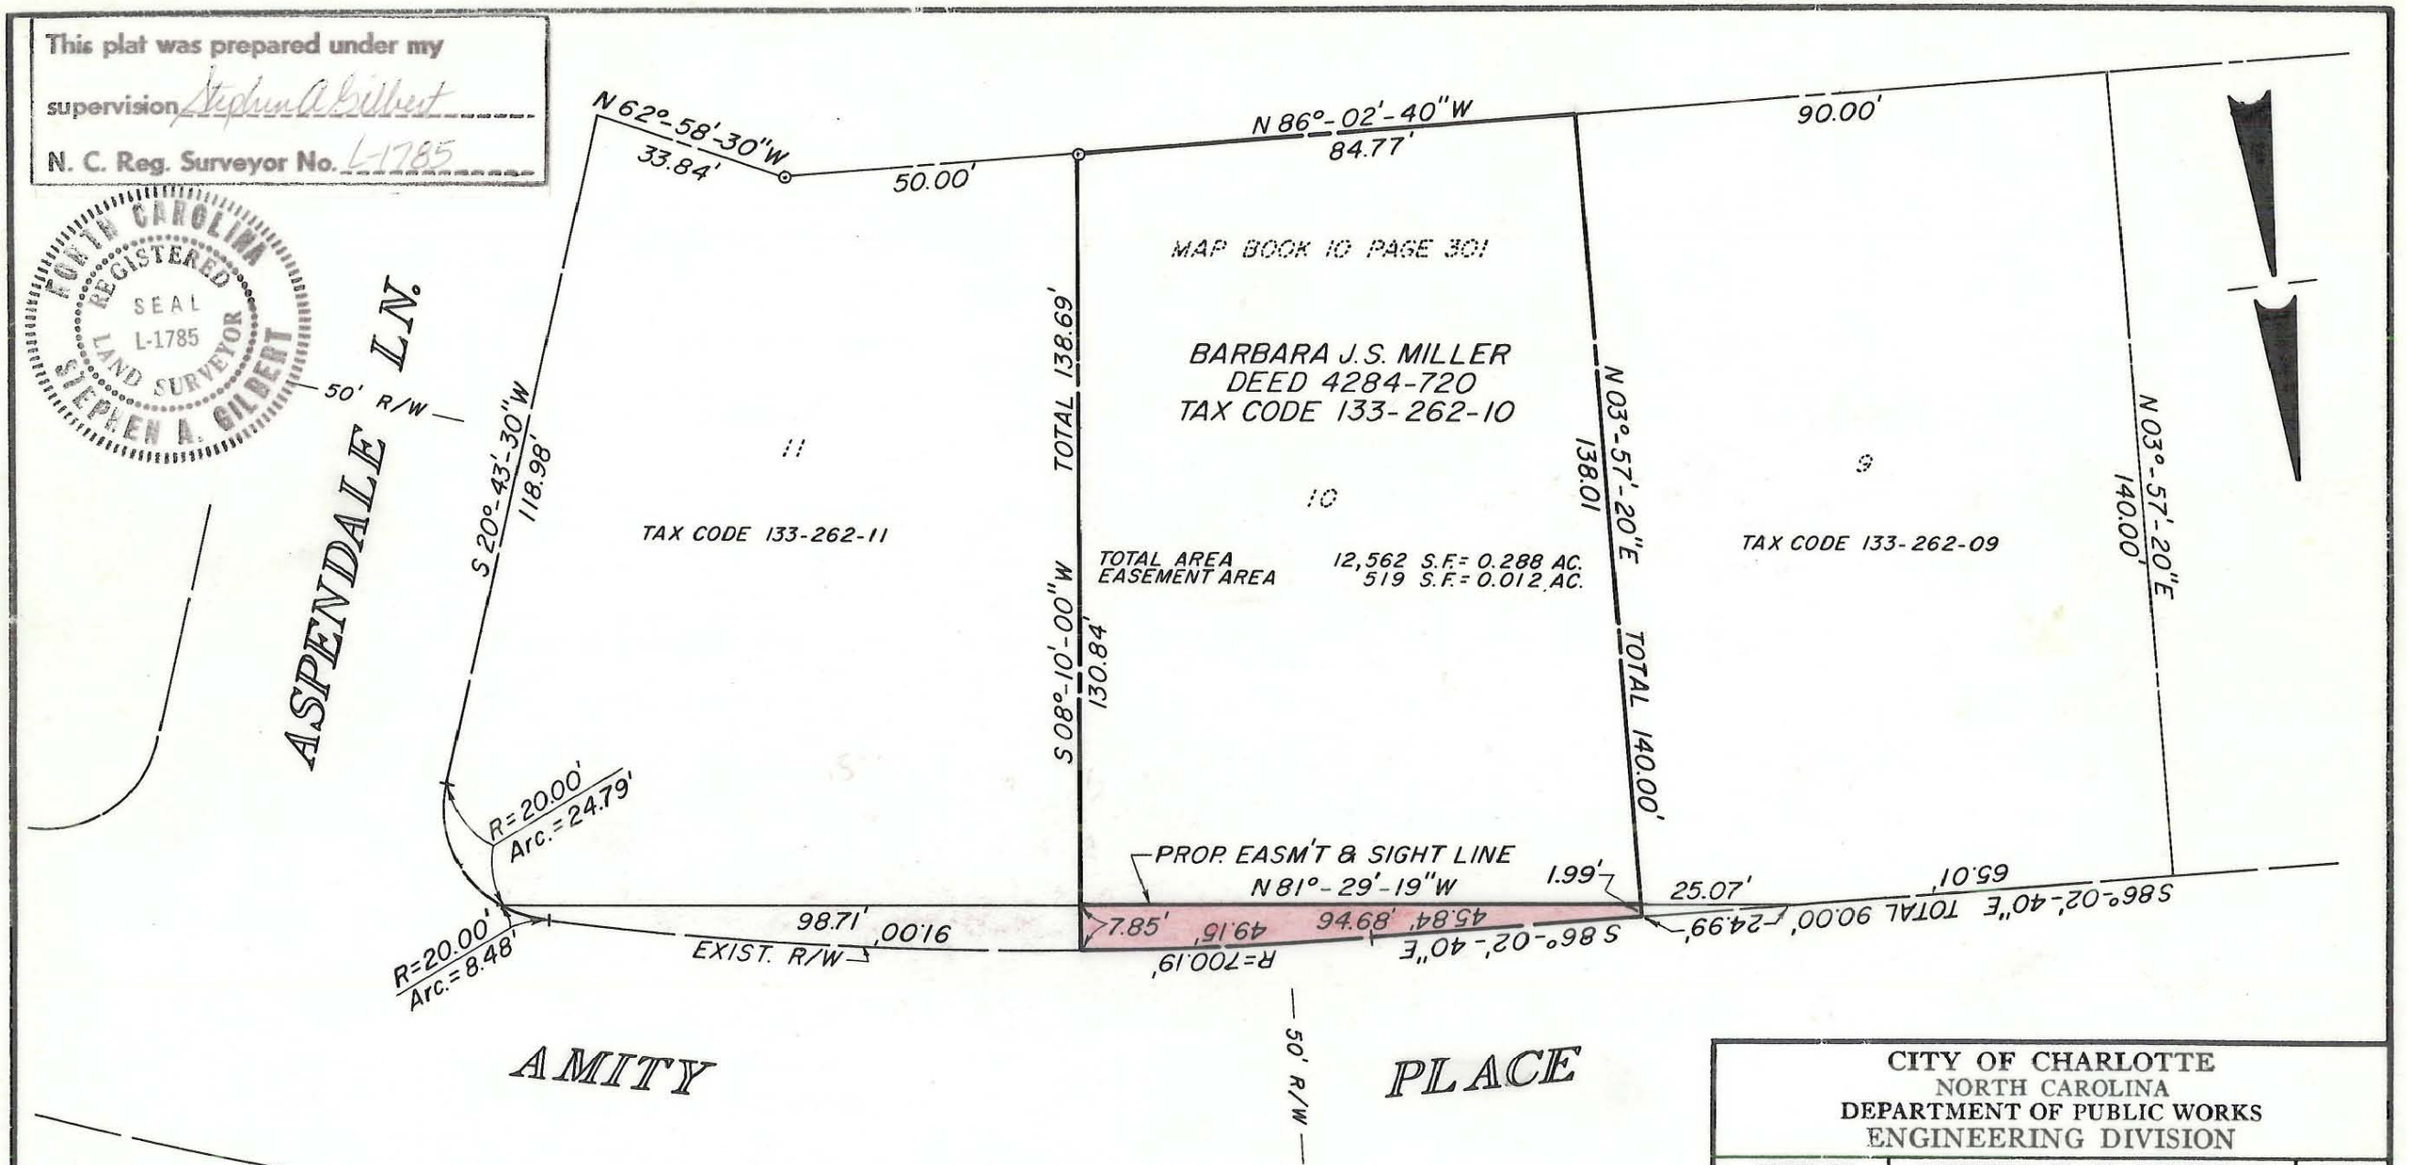

This map was prepared for the purpose of right of way or easement acquisition only, and is not intended to be a boundary survey of the property shown.

CITY OF CHARLOTTE
NORTH CAROLINA
DEPARTMENT OF PUBLIC WORKS
ENGINEERING DIVISION

REVISIONS	EASEMENT TO BE ACQUIRED BY CITY OF CHARLOTTE FOR SIGHT CLEARANCE	JOB NO.
		FILE NO.
	PROPERTY OF BARBARA J. S. MILLER	SHEET 2
DRAWN BY A.T.		
CHECKED BY RW		OF 3
CITY ENGINEER	DATE AUG. 25, 1983 SCALE 1" = 30"	

DUNCAN-PARNELL, INC. CHARLOTTE, N.C.

FILE 133-262-10