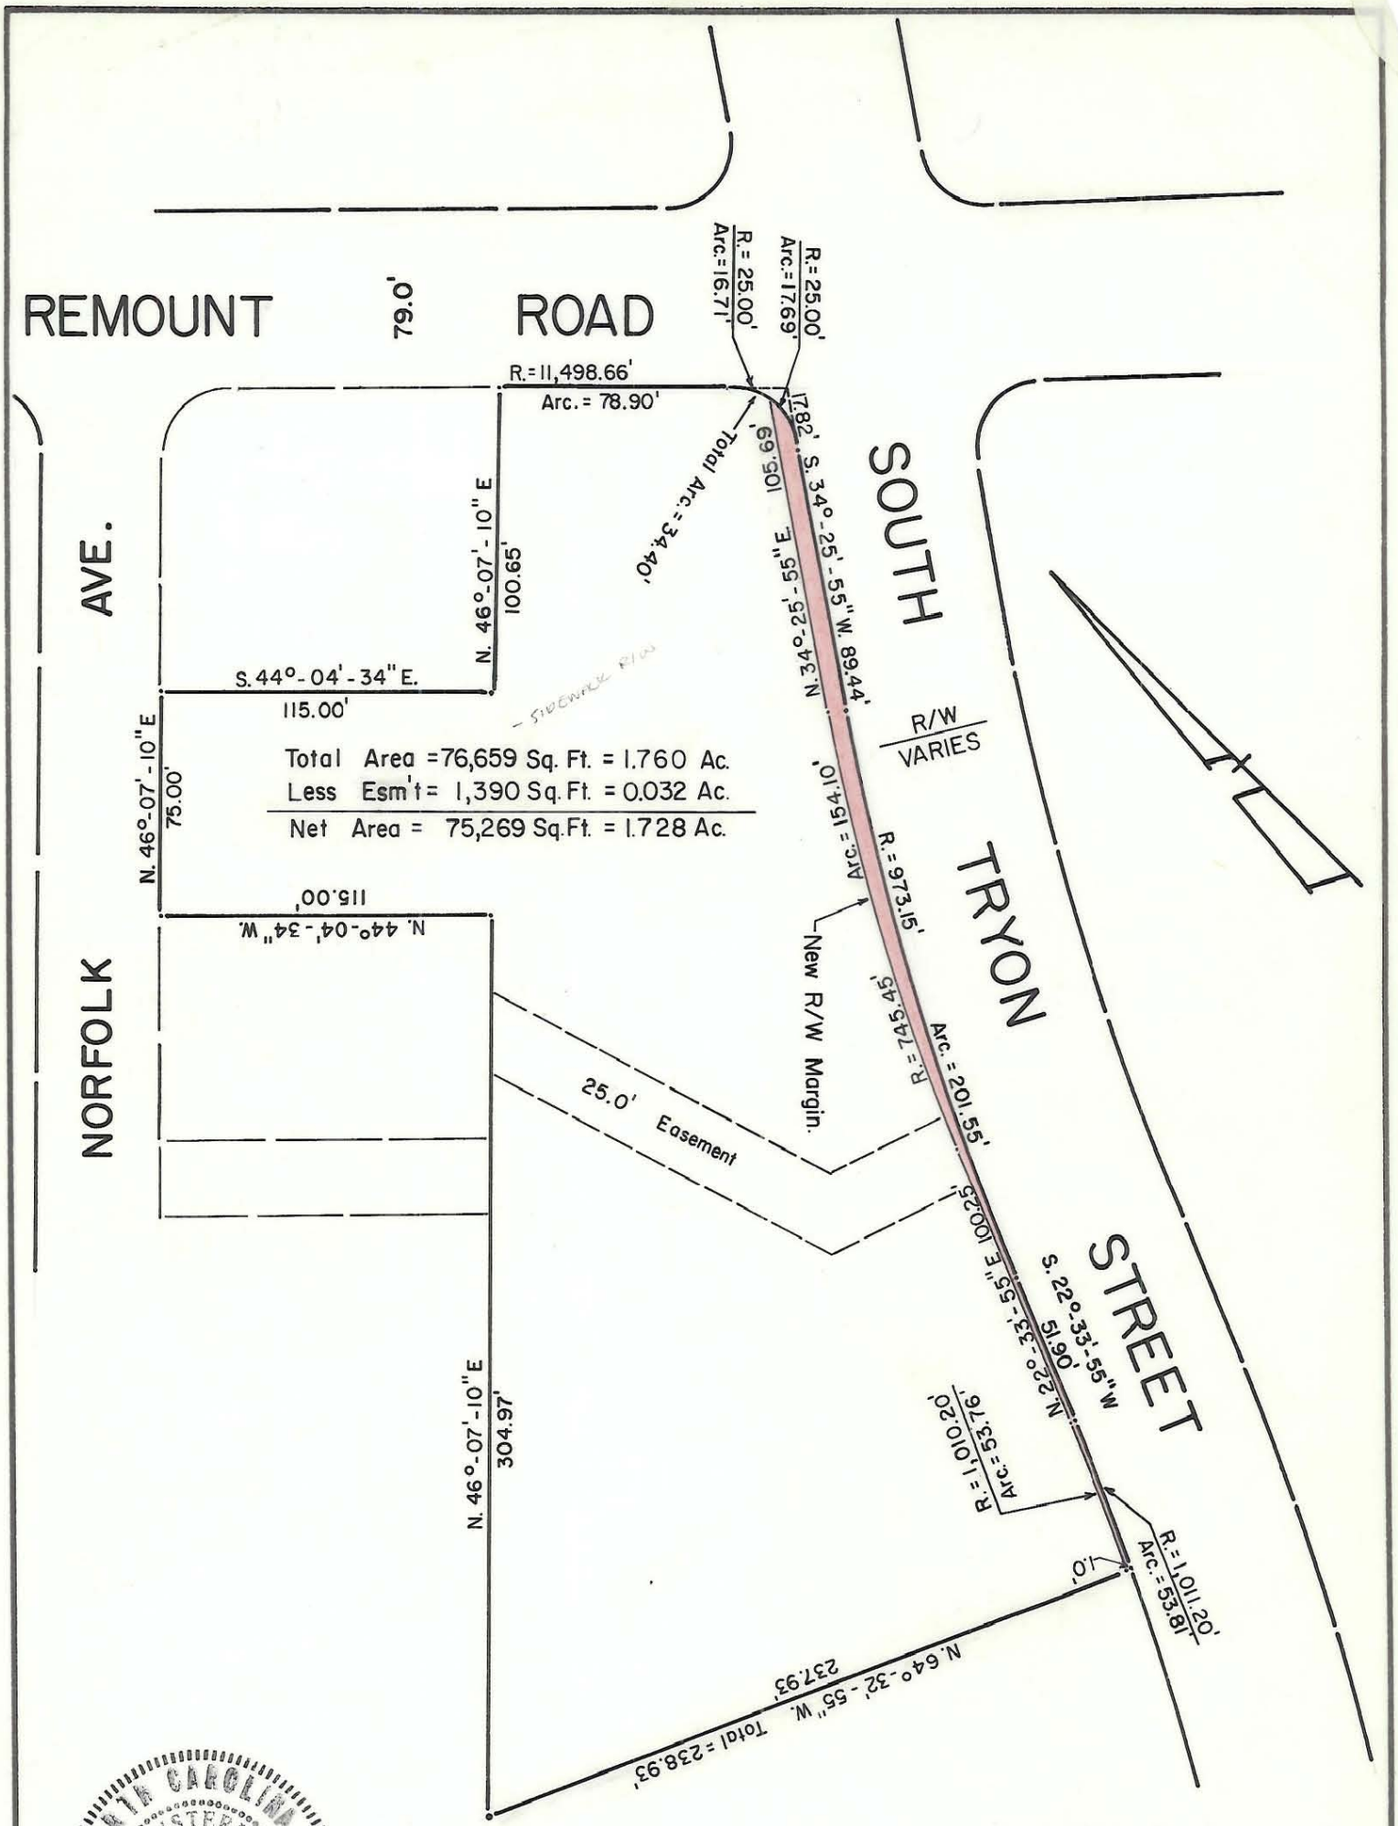

NOTE: Property corners shown circled were located by actual survey. Bearings are based on Remount Road Plans By Wilbur Smith & Assoc. Dated: August 1974

NORTH CAROLINA REGISTERED SEAL L-1785 LAND SURVEYOR STEPHEN R. GILBERT

This plat was prepared under my supervision_____.

N. C. Reg. Surveyor No._____

CITY OF CHARLOTTE
NORTH CAROLINA
DEPARTMENT OF PUBLIC WORKS
ENGINEERING DIVISION

REVISIONS	SOUTHSIDE PARK COMMUNITY DEVELOPMENT	JOB NO. 512-80 123
		FILE NO.
DRAWN BY H.W.	PROPERTY OF CITY OF CHARLOTTE	SHEET 1
CHECKED BY		OF 2
CITY ENGINEER	DATE SCALE 1"=60'	

DUNCAN-PARNELL, INC., CHARLOTTE 279

FILE: 145-011-WH100015