A-1 2-33

- HOUSING AUTHORITY OF THE CITY OF CHARLOTTE -

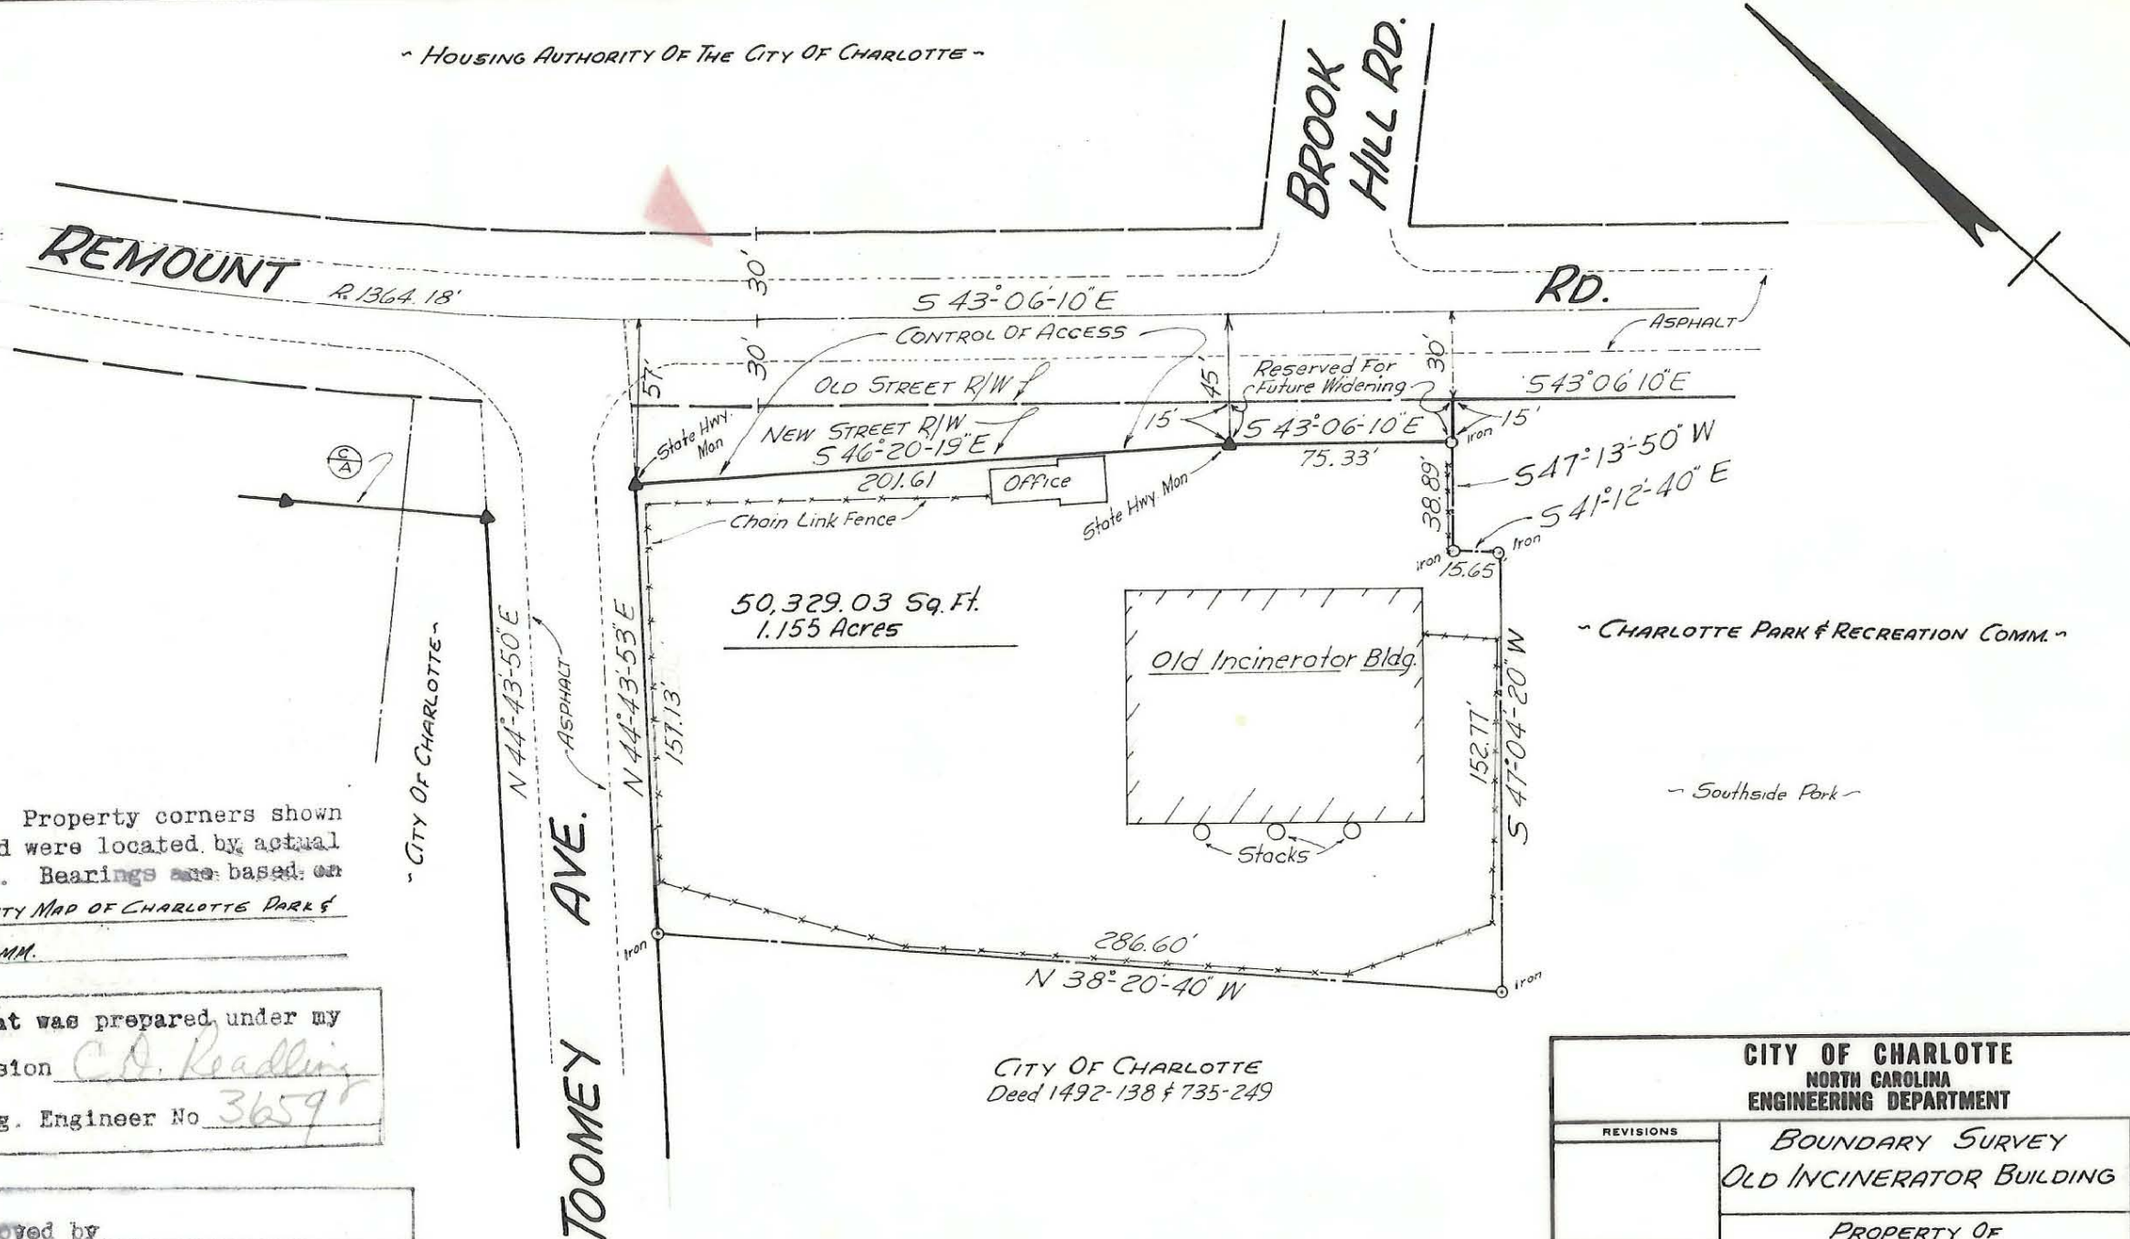


NOTE: Property corners shown circled were located by actual survey. Bearings are based on PROPERTY MAP OF CHARLOTTE PARK & REC. COMM.

CITY OF CHARLOTTE
Deed 1492-138 & 735-249

This plat was prepared under my supervision C.A. Readling
N.C. Reg. Engineer No 3659

Approved by _____
R/W Agent

**CITY OF CHARLOTTE**
**NORTH CAROLINA**
**ENGINEERING DEPARTMENT**

| | | |
|---|---|---|
| REVISIONS | BOUNDARY SURVEY<br>OLD INCINERATOR BUILDING | JOB NO. |
| | | FILE NO. |
| DRAWN BY R. WHITE | PROPERTY OF<br>CITY OF CHARLOTTE | SHEET 1 |
| CHECKED BY CDR | | OF 1 |
| CITY ENGINEER | DATE JULY 28, 1967 SCALE 1" = 60' | |

A-1 2-33 145-014-16