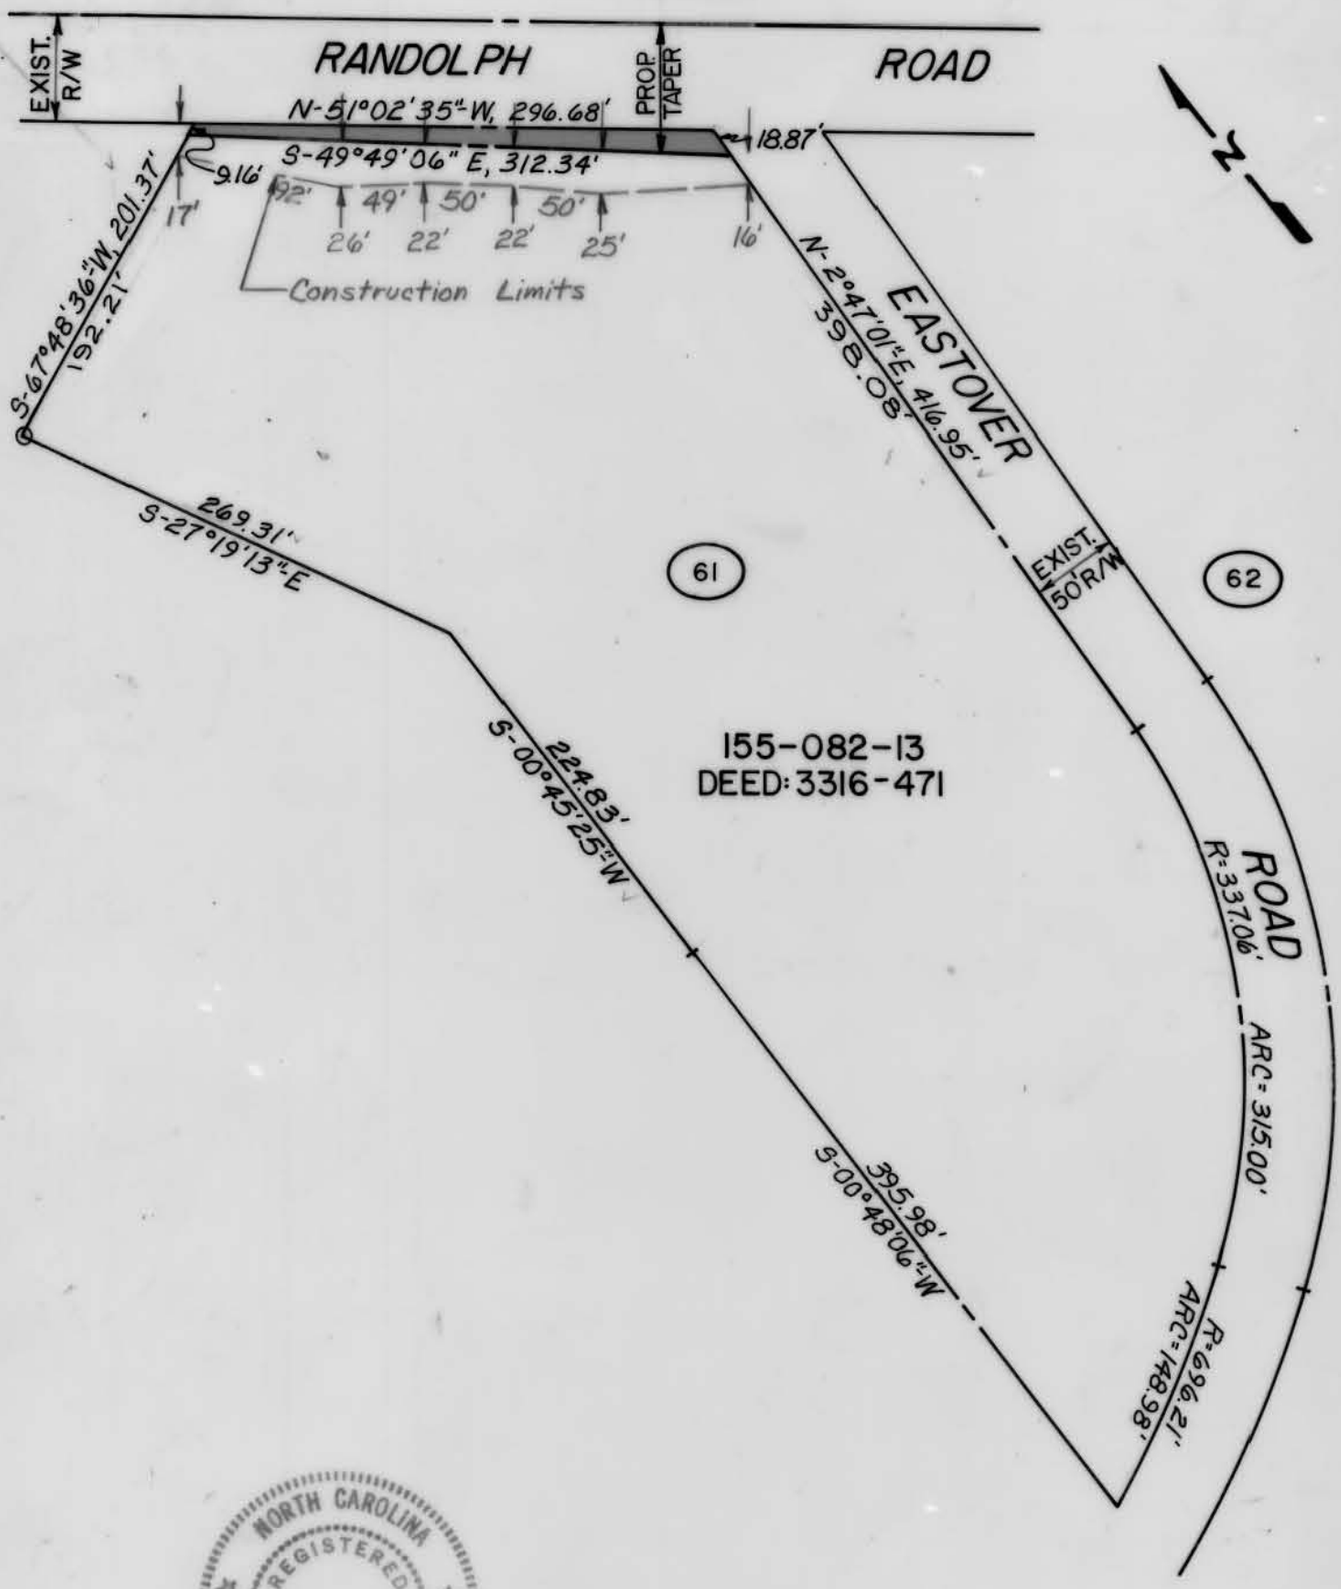

NORTH CAROLINA REGISTERED NO. 4617 ENGINEER FRANK H. GIESEN

TOTAL AREA :	235,150.29	SQ. FT. =
	5.398	ACRES
AREA TAKEN :	3,525.88	SQ. FT. =
	0.081	ACRES
AREA REMAINING :	231,624.41	SQ. FT. =
	5.317	ACRES

155-082-13

This Plat was prepared under my supervision

Frank H. Giesen
N.C. Reg. Engineer No. 4617

NOTE: Property corners shown circled were located by actual survey. Bearings are based on UNREC. MAP

CITY OF CHARLOTTE
NORTH CAROLINA
DEPARTMENT OF PUBLIC WORKS
ENGINEERING DIVISION

REVISIONS 1-7-75	PROPOSED R/W RANDOLPH ROAD PROJECT NO. 513-72-213	JOB NO. 73194
		FILE NO. RW84
	PARCEL 61	SHEET 61
DRAWN BY: C.T.A.		OF 119
CHECKED BY: SAG		
CITY ENGINEER CDR	DATE 10-28-74 SCALE 1"=100'	