AF 35129A

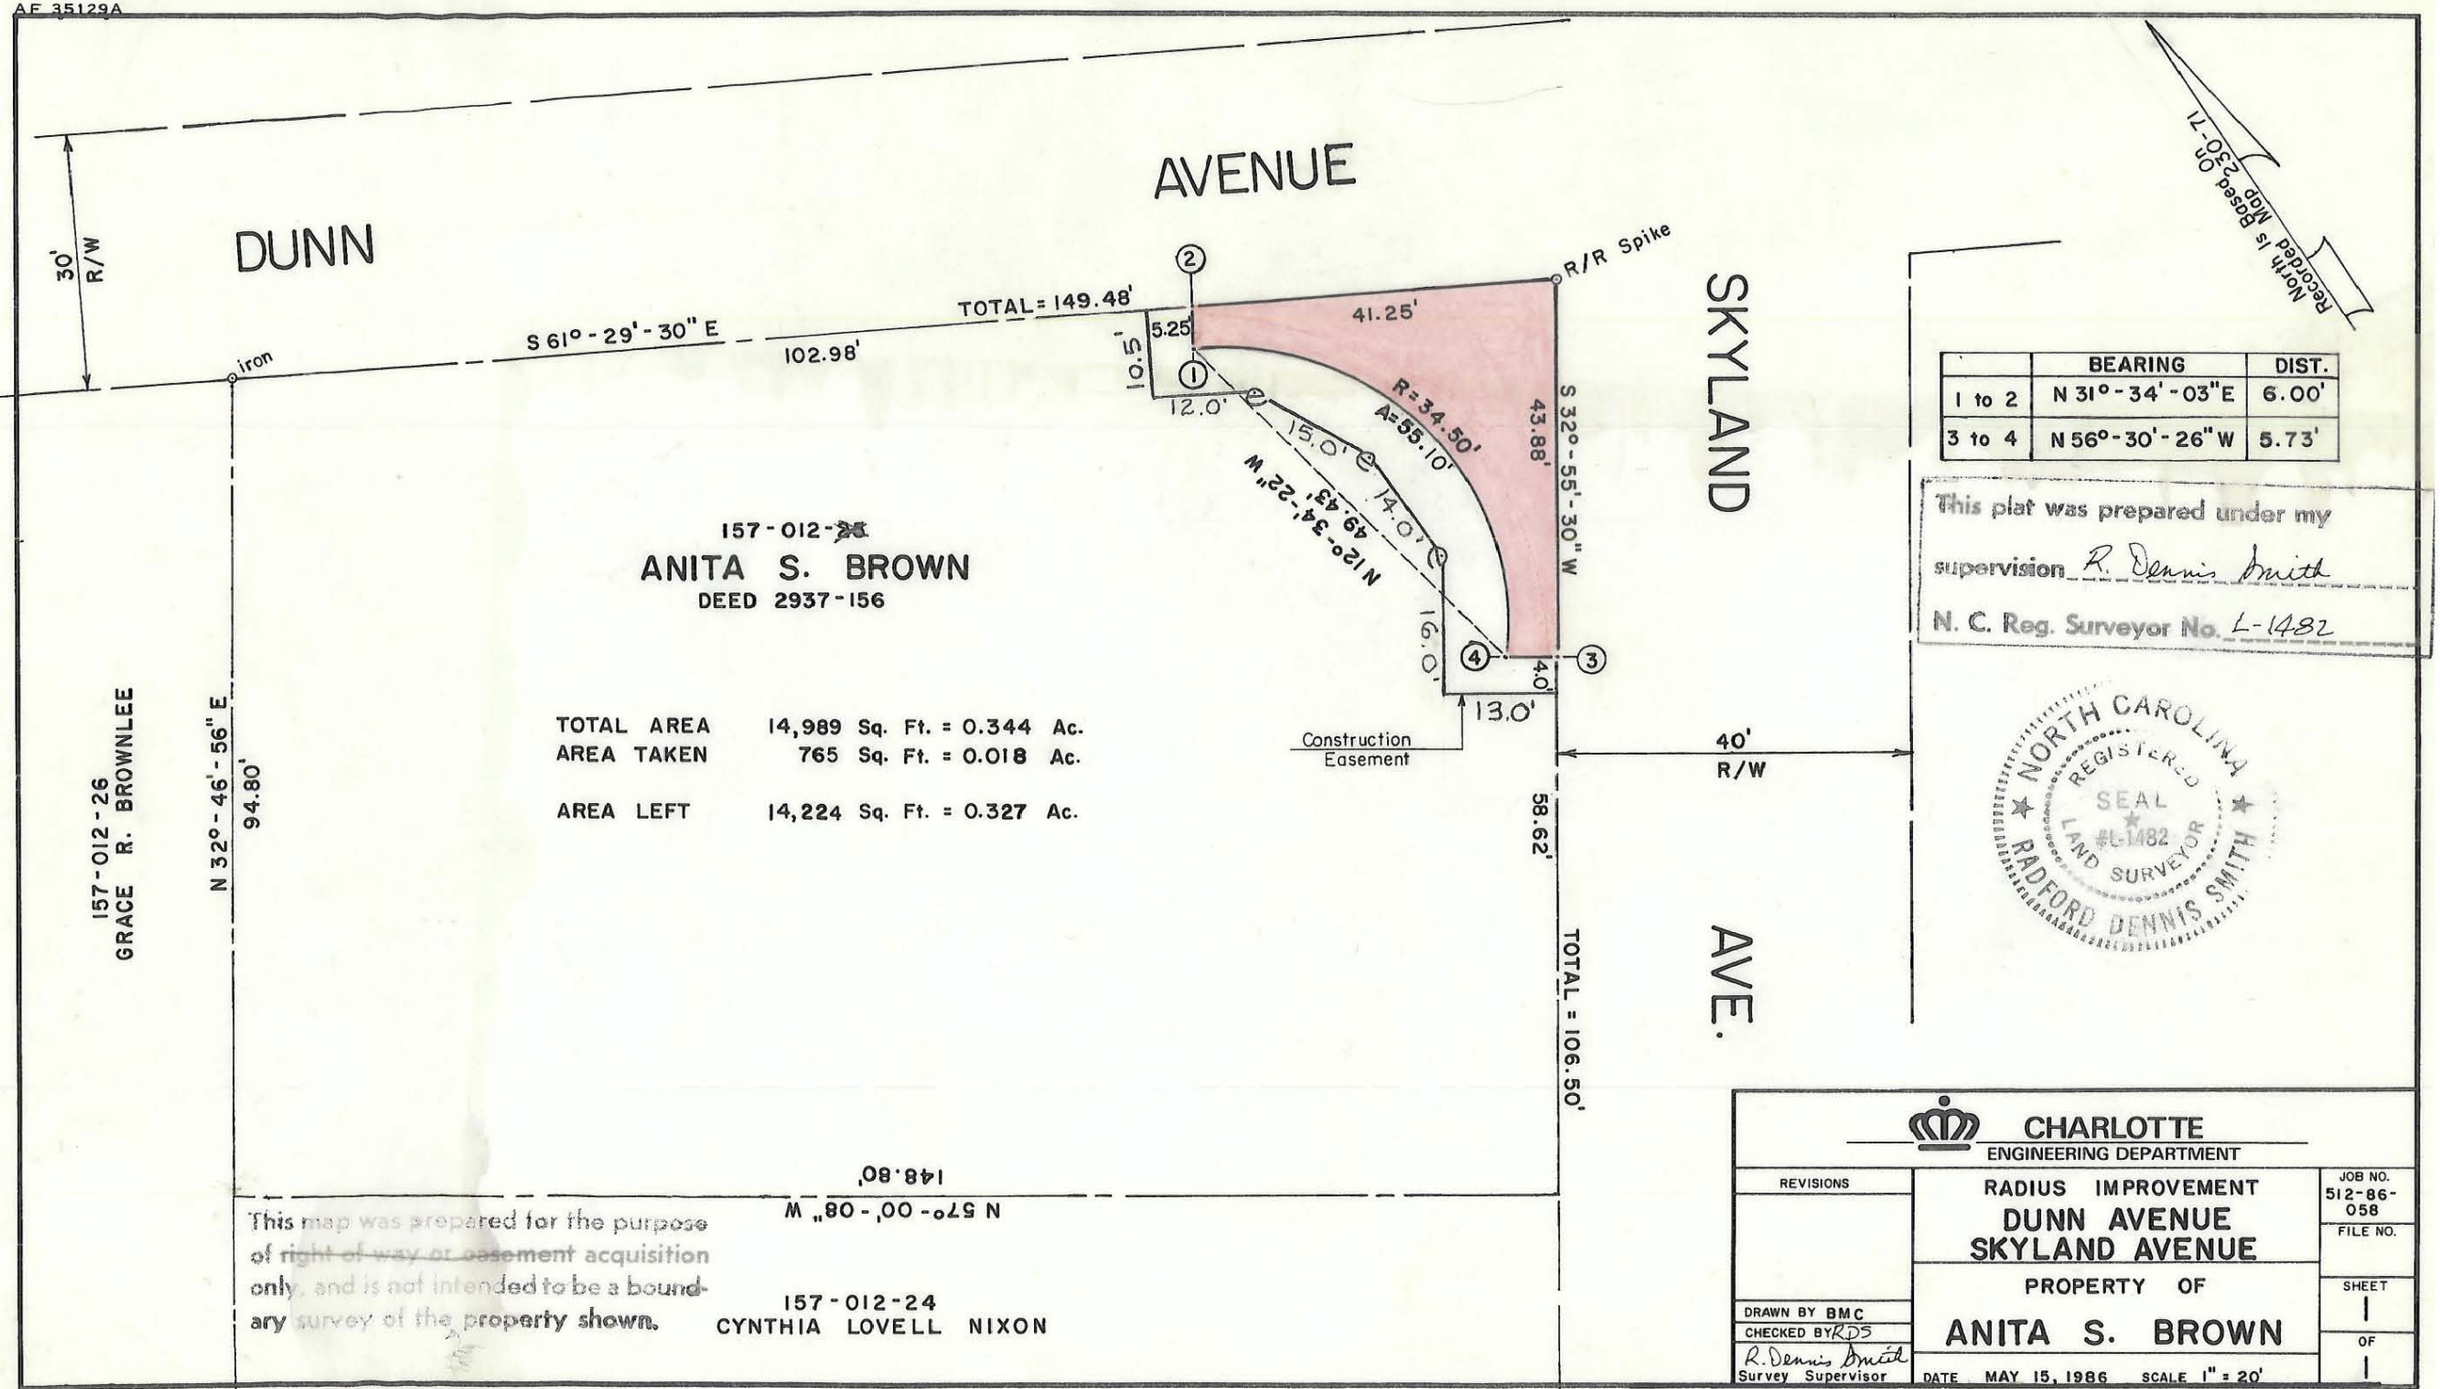

157-012-~~25~~

ANITA S. BROWN

DEED 2937-156

TOTAL AREA	14,989 Sq. Ft. = 0.344 Ac.	
AREA TAKEN	765 Sq. Ft. = 0.018 Ac.	
AREA LEFT	14,224 Sq. Ft. = 0.327 Ac.	

	BEARING	DIST.
1 to 2	N 31°-34'-03" E	6.00'
3 to 4	N 56°-30'-26" W	5.73'

This plat was prepared under my supervision R. Dennis Smith

N. C. Reg. Surveyor No. L-1482

NORTH CAROLINA REGISTERED SEAL #L-1482 LAND SURVEYOR RADFORD DENNIS SMITH

This map was prepared for the purpose of ~~right of way or easement~~ acquisition only, and is not intended to be a boundary survey of the property shown.

CHARLOTTE
ENGINEERING DEPARTMENT

REVISIONS

RADIUS IMPROVEMENT
DUNN AVENUE
SKYLAND AVENUE
PROPERTY OF
ANITA S. BROWN

JOB NO. 512-86-058
FILE NO.
SHEET 1
OF 1

DRAWN BY BMC
CHECKED BY RDS
R. Dennis Smith
Survey Supervisor

DATE MAY 15, 1986 SCALE 1" = 20'

157-012-60/61