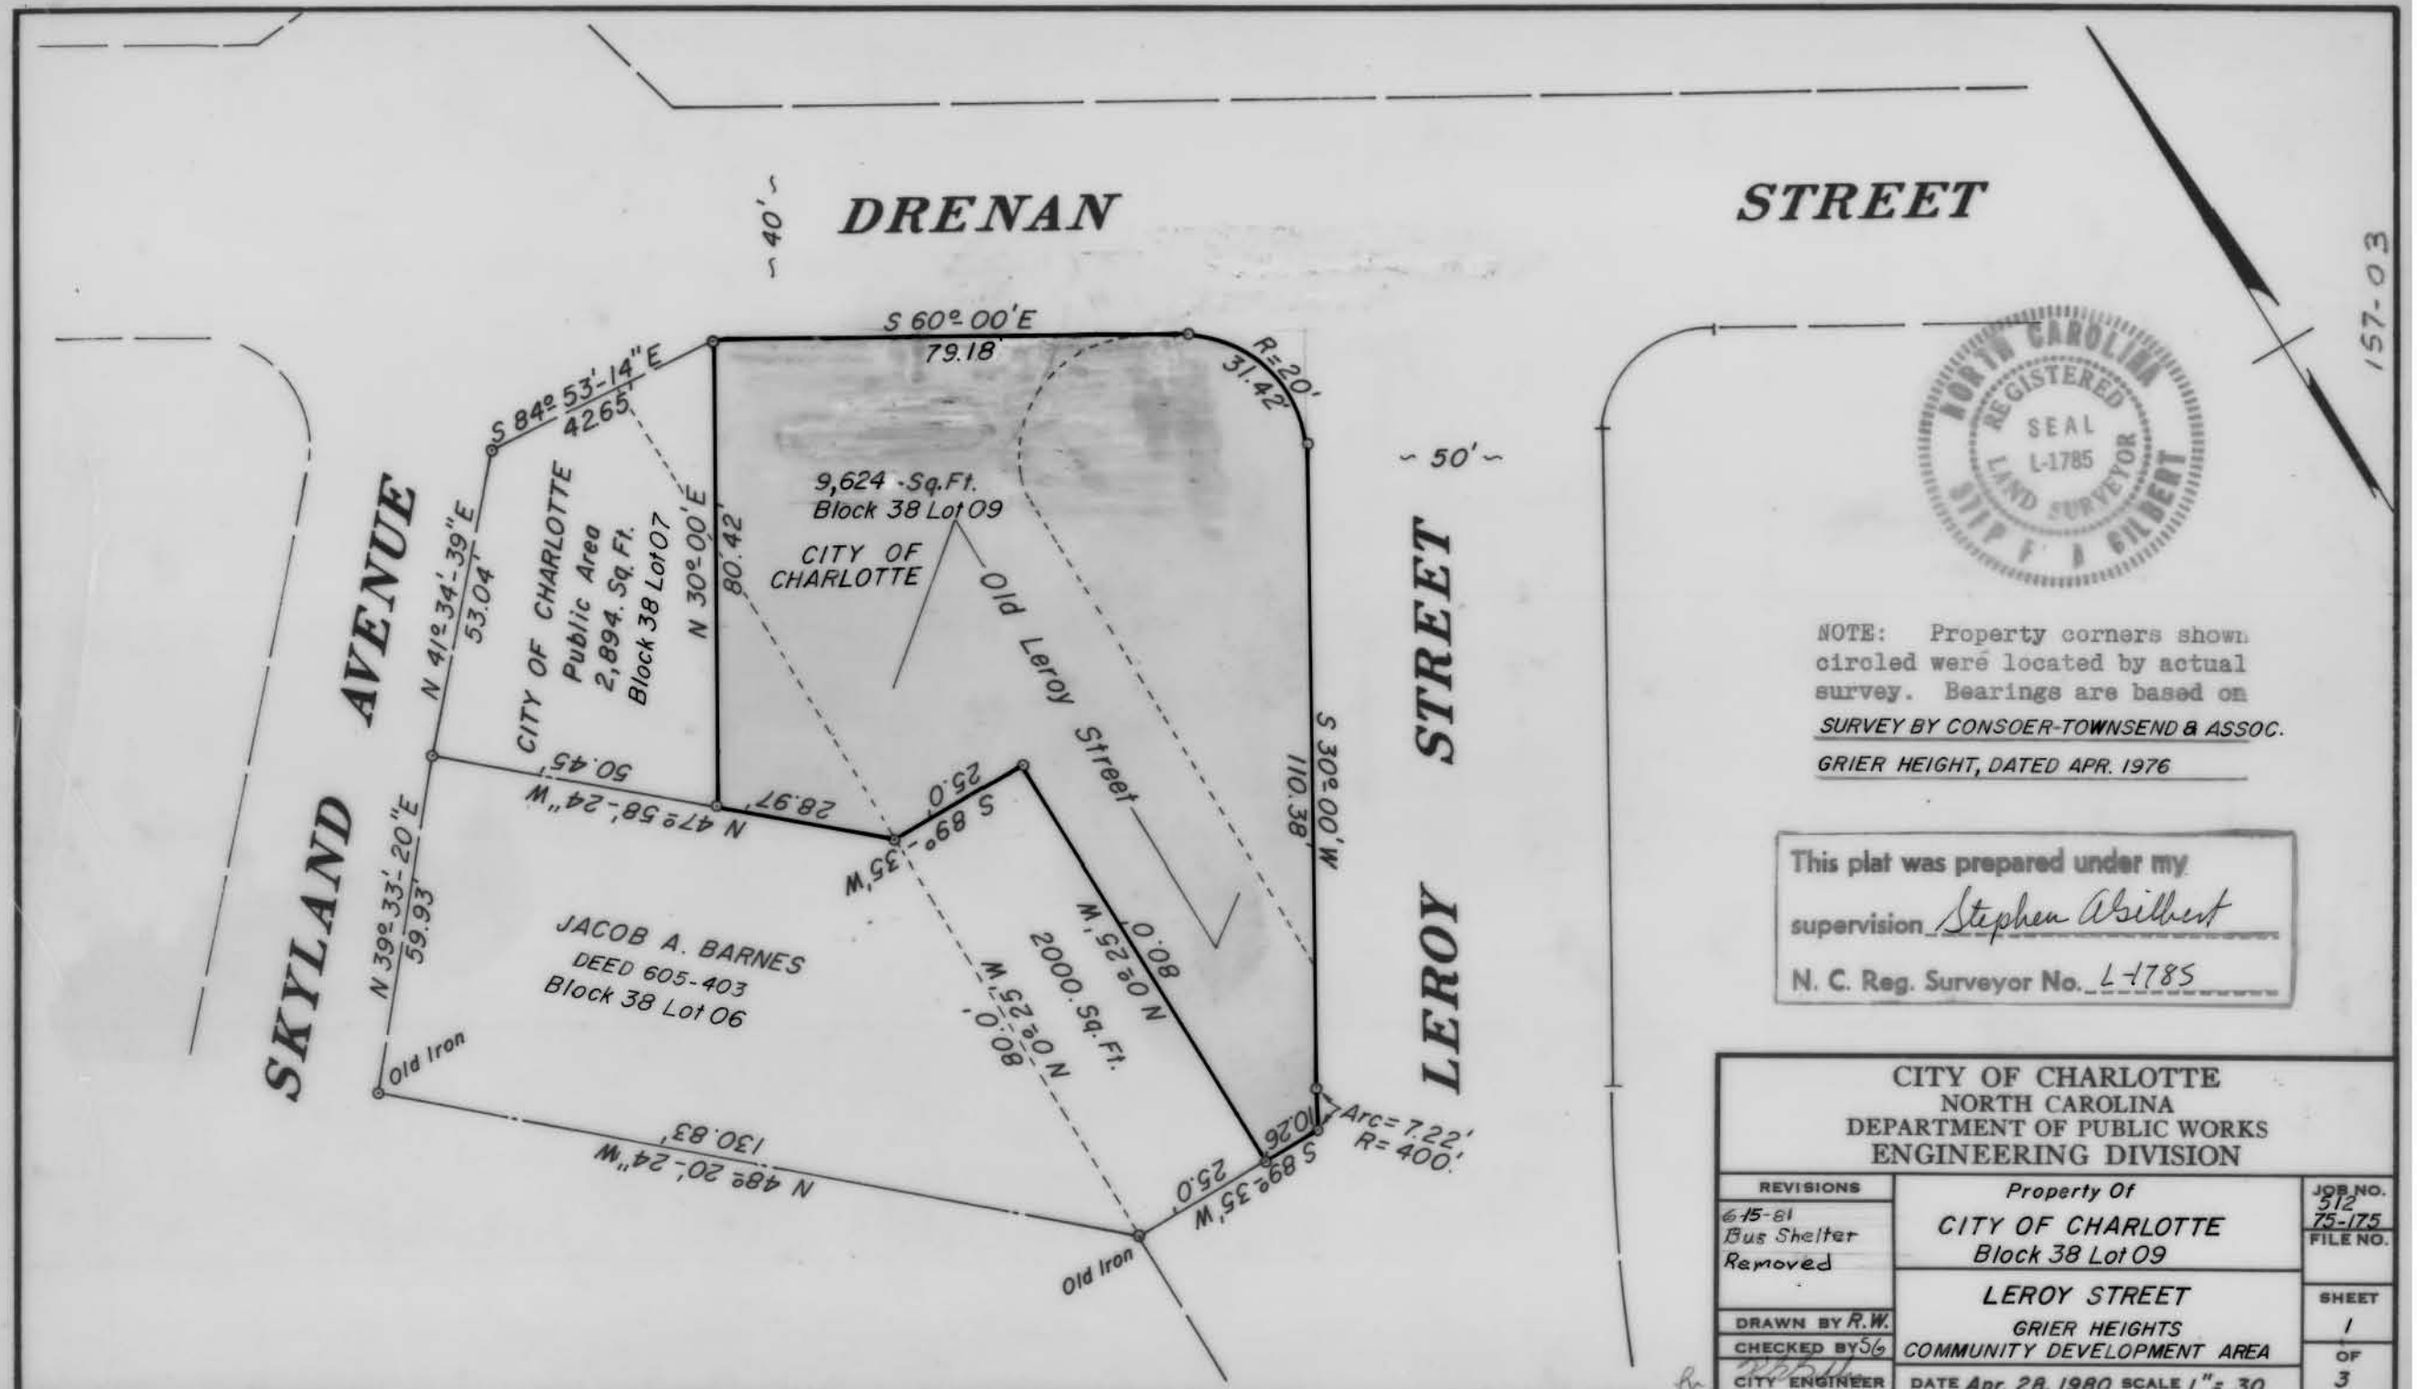

NOTE: Property corners shown circled were located by actual survey. Bearings are based on SURVEY BY CONSOER-TOWNSEND & ASSOC. GRIER HEIGHT, DATED APR. 1976

This plat was prepared under my supervision Stephen A Gilbert

N. C. Reg. Surveyor No. L-1785

NORTH CAROLINA REGISTERED SEAL L-1785 LAND SURVEYOR STEPHEN A GILBERT

CITY OF CHARLOTTE
NORTH CAROLINA
DEPARTMENT OF PUBLIC WORKS
ENGINEERING DIVISION

REVISIONS	Property Of	JOB NO.
6-15-81 Bus Shelter Removed	CITY OF CHARLOTTE Block 38 Lot 09	312 75-175
		FILE NO.
	LEROY STREET GRIER HEIGHTS COMMUNITY DEVELOPMENT AREA	SHEET 1
DRAWN BY R.W.		OF 3
CHECKED BY SG		
CITY ENGINEER	DATE Apr. 28, 1980 SCALE 1" = 30	

DUNCAN-PARNELL, INC., CHARLOTTE 279

157-038-07