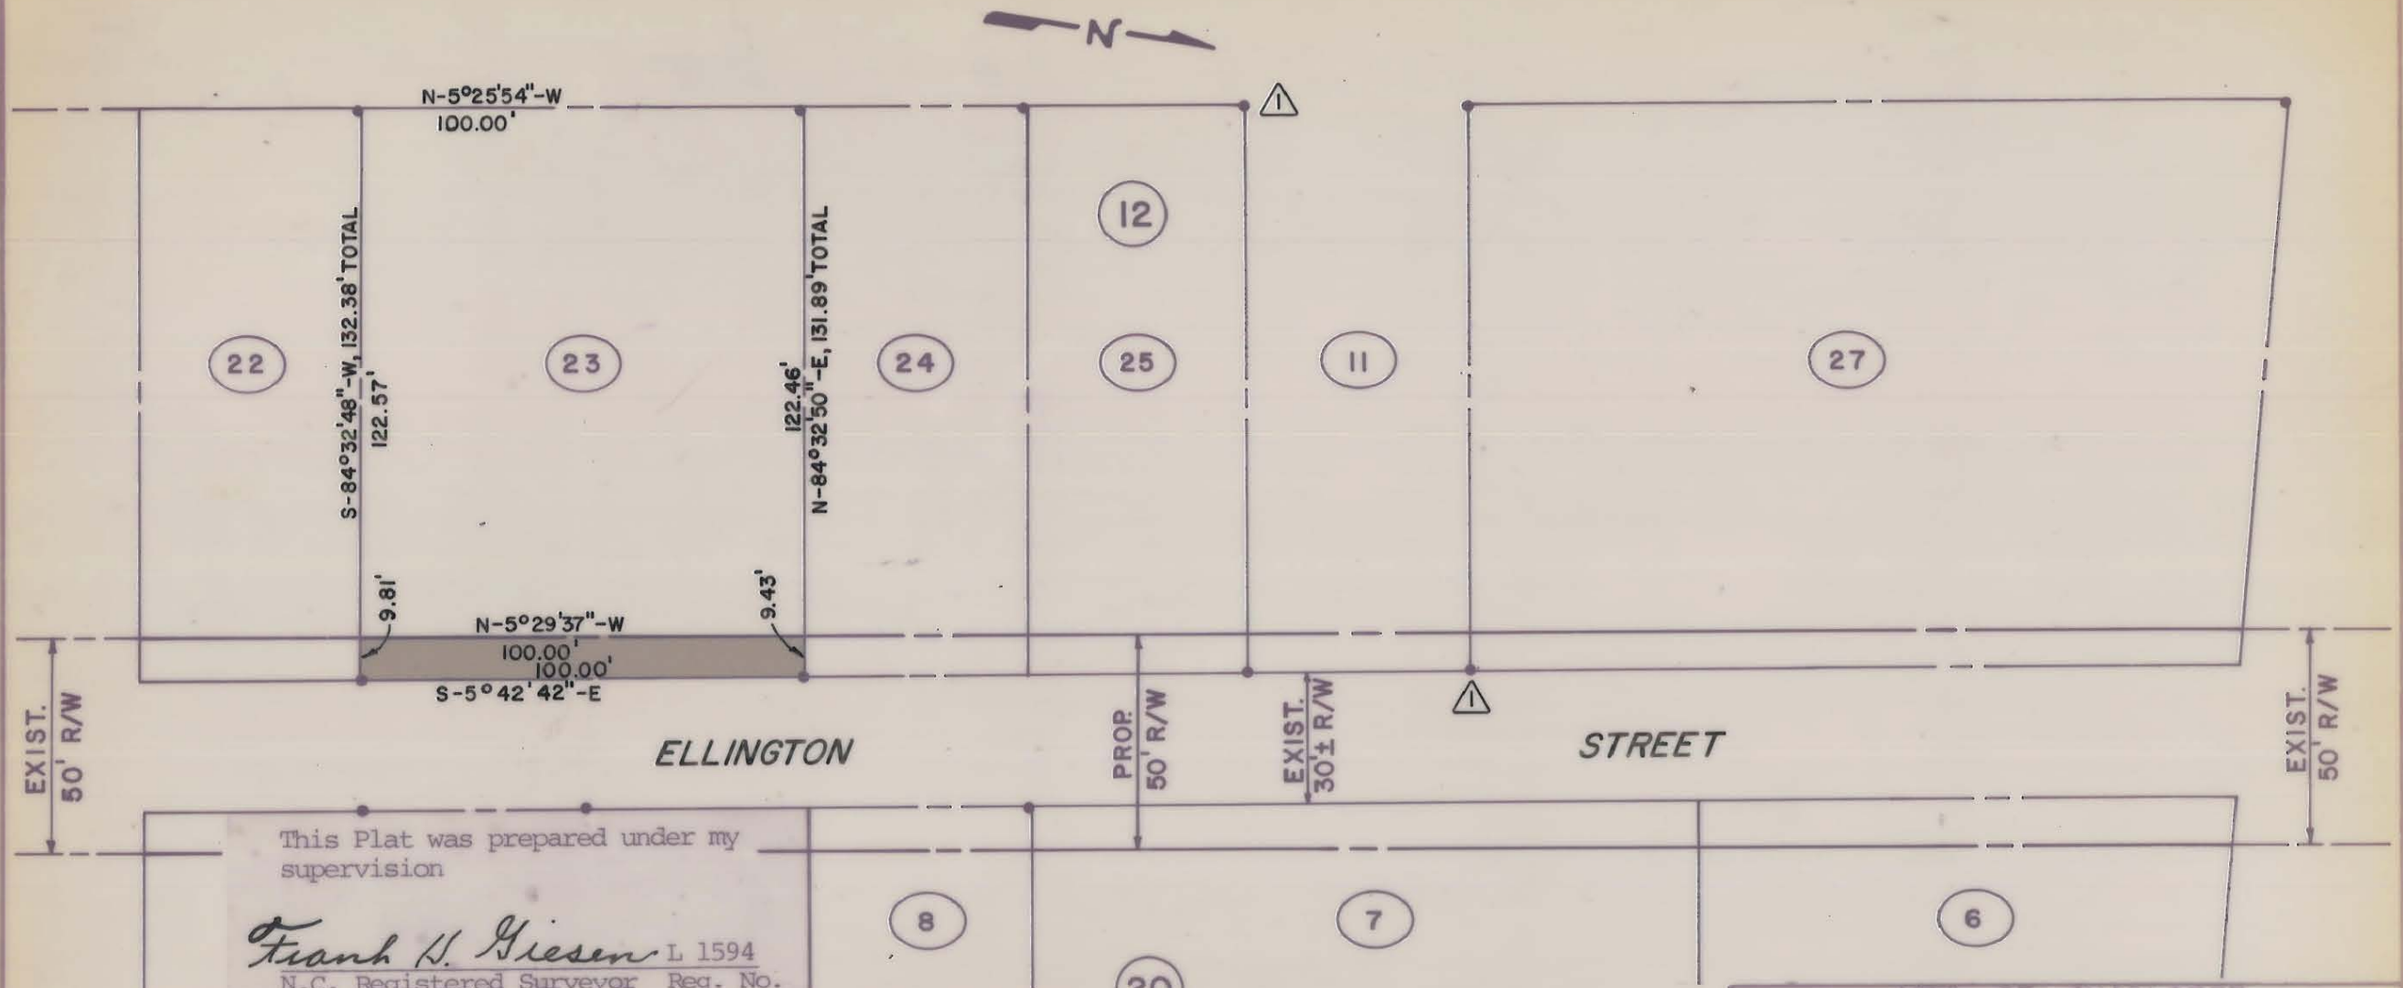

This Plat was prepared under my supervision

Frank H. Giesen L 1594
N.C. Registered Surveyor Reg. No.

NOTE: Iron pins shown • were located by actual survey. △ denotes iron pins that are actual property corners.

This plat was prepared for the purpose of obtaining right-of-way only and is not intended to be boundary survey of the property shown.

Bearings are based on SURVEY

NORTH CAROLINA REGISTERED SEAL L-1594 LAND SURVEYOR FRANK H. GIESEN

TOTAL AREA: 13,213.08 SQ. FT. = 0.303 ACRES

AREA TAKEN: 962.00 SQ. FT. = 0.022 ACRES

AREA REMAINING: 12,251.08 SQ. FT. = 0.281 ACRES

CITY OF CHARLOTTE
NORTH CAROLINA
COMMUNITY DEVELOPMENT DEPARTMENT

REVISIONS

GRIER HEIGHTS C.D.
ELLINGTON STREET
PROPOSED R/W

PROPERTY OF

JOB NO. 75175
FILE NO.
SHEET 8 OF 12

DRAWN BY C.T.A.
CHECKED BY SAG
CITY ENGINEER
DATE AUG., 1980 SCALE 1" = 40'

157-041-31