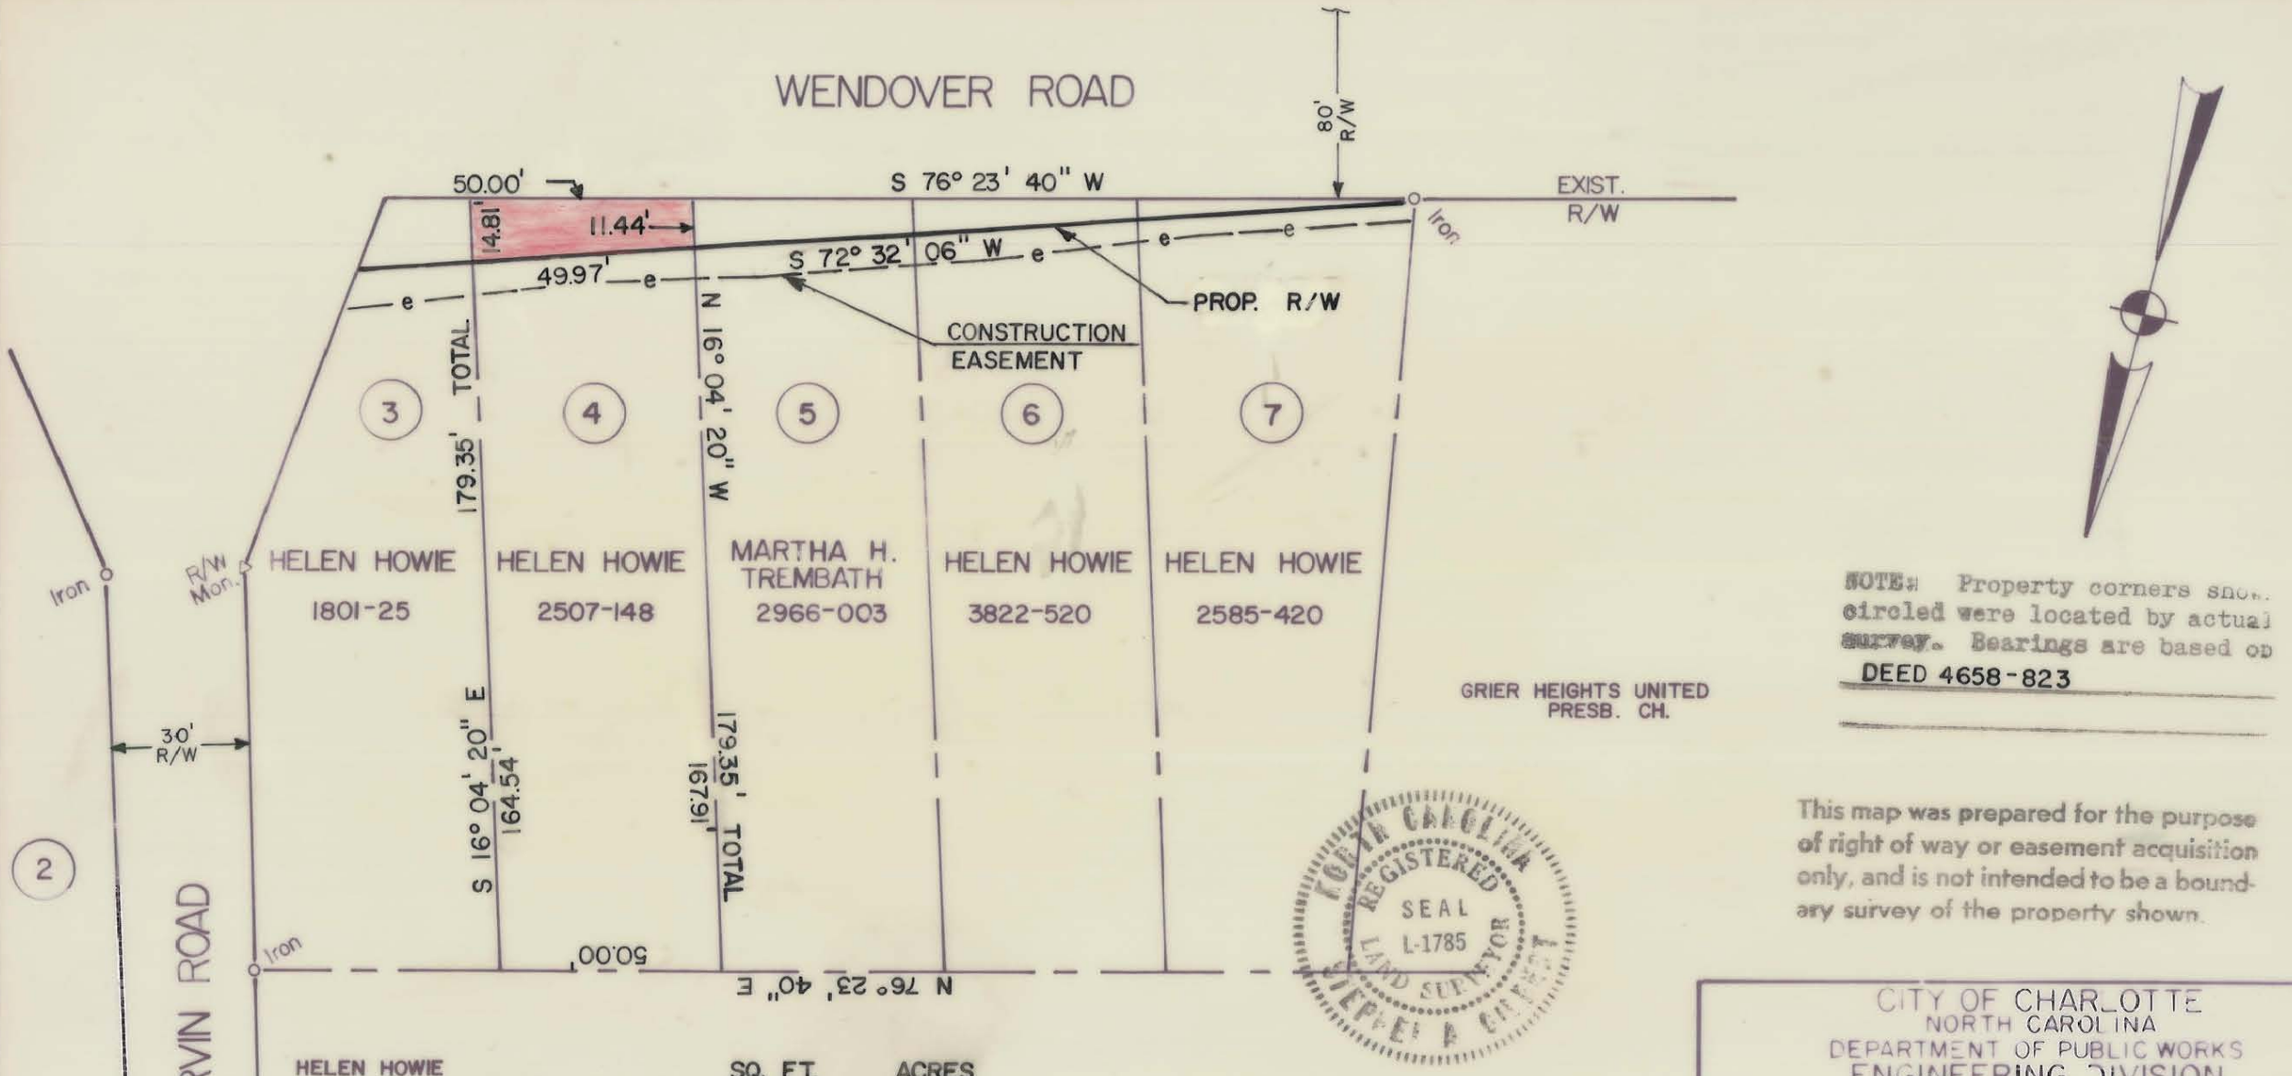

HELEN HOWIE

	SQ. FT.	ACRES
TOTAL AREA	8959	0.206
AREA TAKEN	656	0.015
AREA REMAINING	8303	0.191

NOTE: Property corners shown circled were located by actual survey. Bearings are based on DEED 4658-823

This map was prepared for the purpose of right of way or easement acquisition only, and is not intended to be a boundary survey of the property shown.

NORTH CAROLINA REGISTERED SEAL L-1785 LAND SURVEYOR

This plat was prepared under my supervision Stephen A Gilbert

N. C. Reg. Surveyor No. L-1785

CITY OF CHARLOTTE
NORTH CAROLINA
DEPARTMENT OF PUBLIC WORKS
ENGINEERING DIVISION

REVISIONS

PROP. RIGHT OF WAY
WENDOVER ROAD

PROPERTY OF
HELEN HOWIE

DRAWN BY JNL
CHECKED BY RM
CITY ENGINEER

DATE 4/2/84 SCALE 1" = 40'

JOB NO 512-84-24
FILE NO
SHEET 4 OF 7