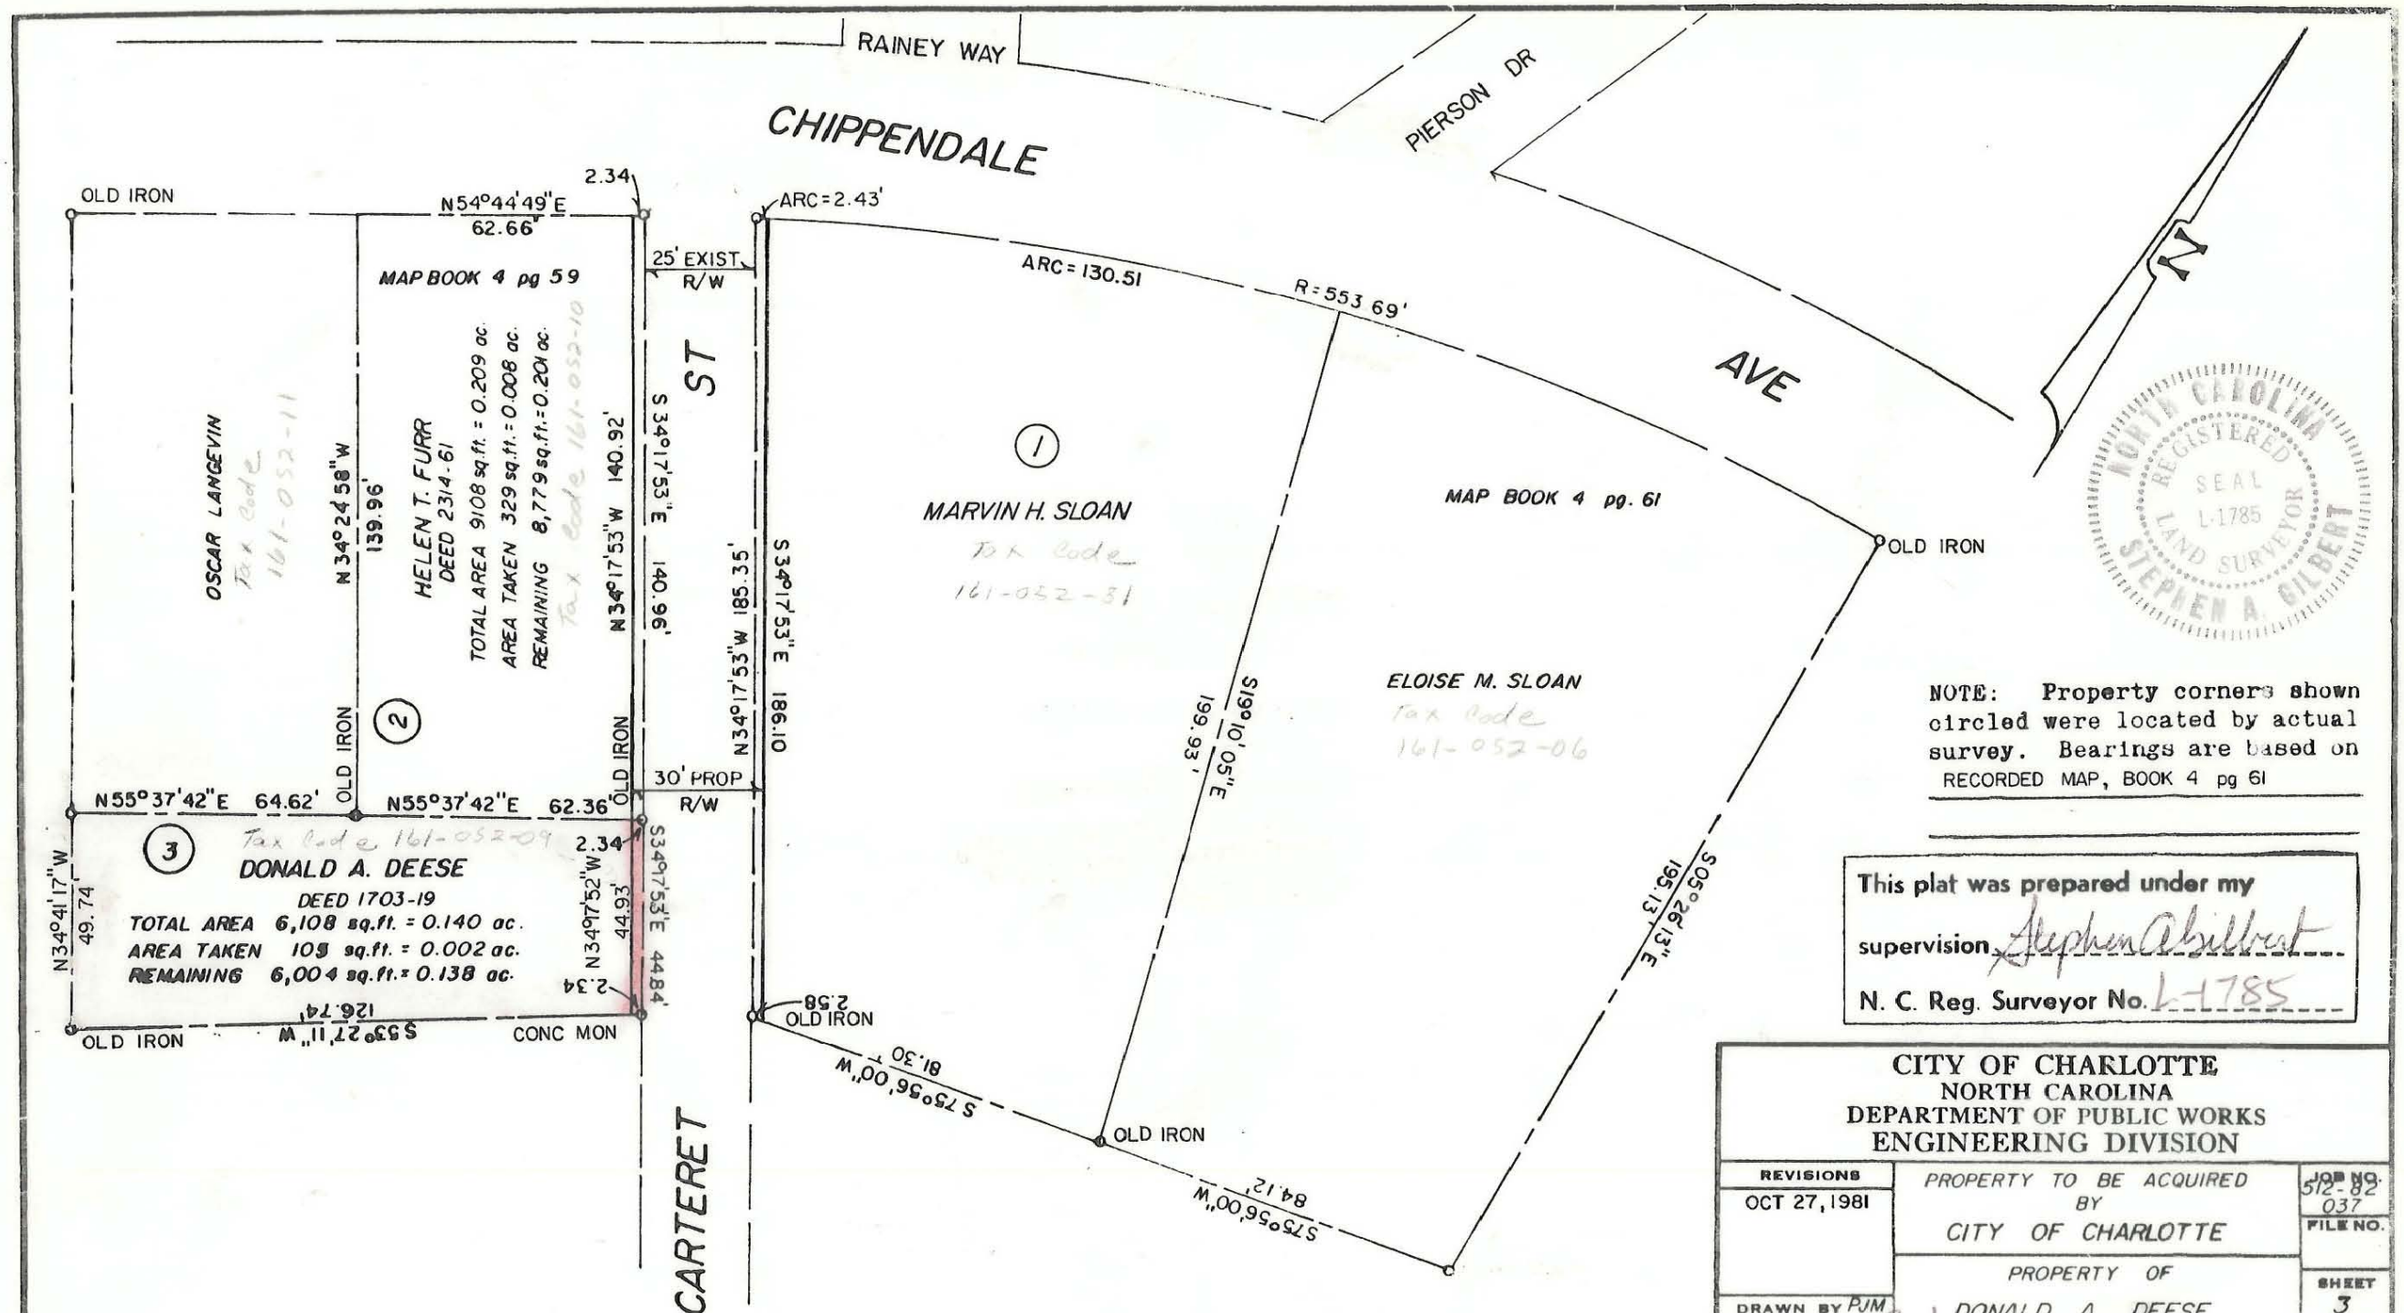

NOTE: Property corners shown circled were located by actual survey. Bearings are based on RECORDED MAP, BOOK 4 pg 61

This plat was prepared under my supervision Stephen A. Gilbert

N. C. Reg. Surveyor No. L-1785

NORTH CAROLINA REGISTERED SEAL L-1785 LAND SURVEYOR STEPHEN A. GILBERT

CITY OF CHARLOTTE
NORTH CAROLINA
DEPARTMENT OF PUBLIC WORKS
ENGINEERING DIVISION

REVISIONS	PROPERTY TO BE ACQUIRED BY CITY OF CHARLOTTE	JOB NO. 512-82-037
OCT 27, 1981		FILE NO.
DRAWN BY PJM	PROPERTY OF DONALD A. DEESE	SHEET 3
CHECKED BY		OF 3
CITY ENGINEER	DATE OCT 7, 1981 SCALE 1" = 40'	

DUNCAN-PARNELL, INC., CHARLOTTE, N.C.

161-052-09