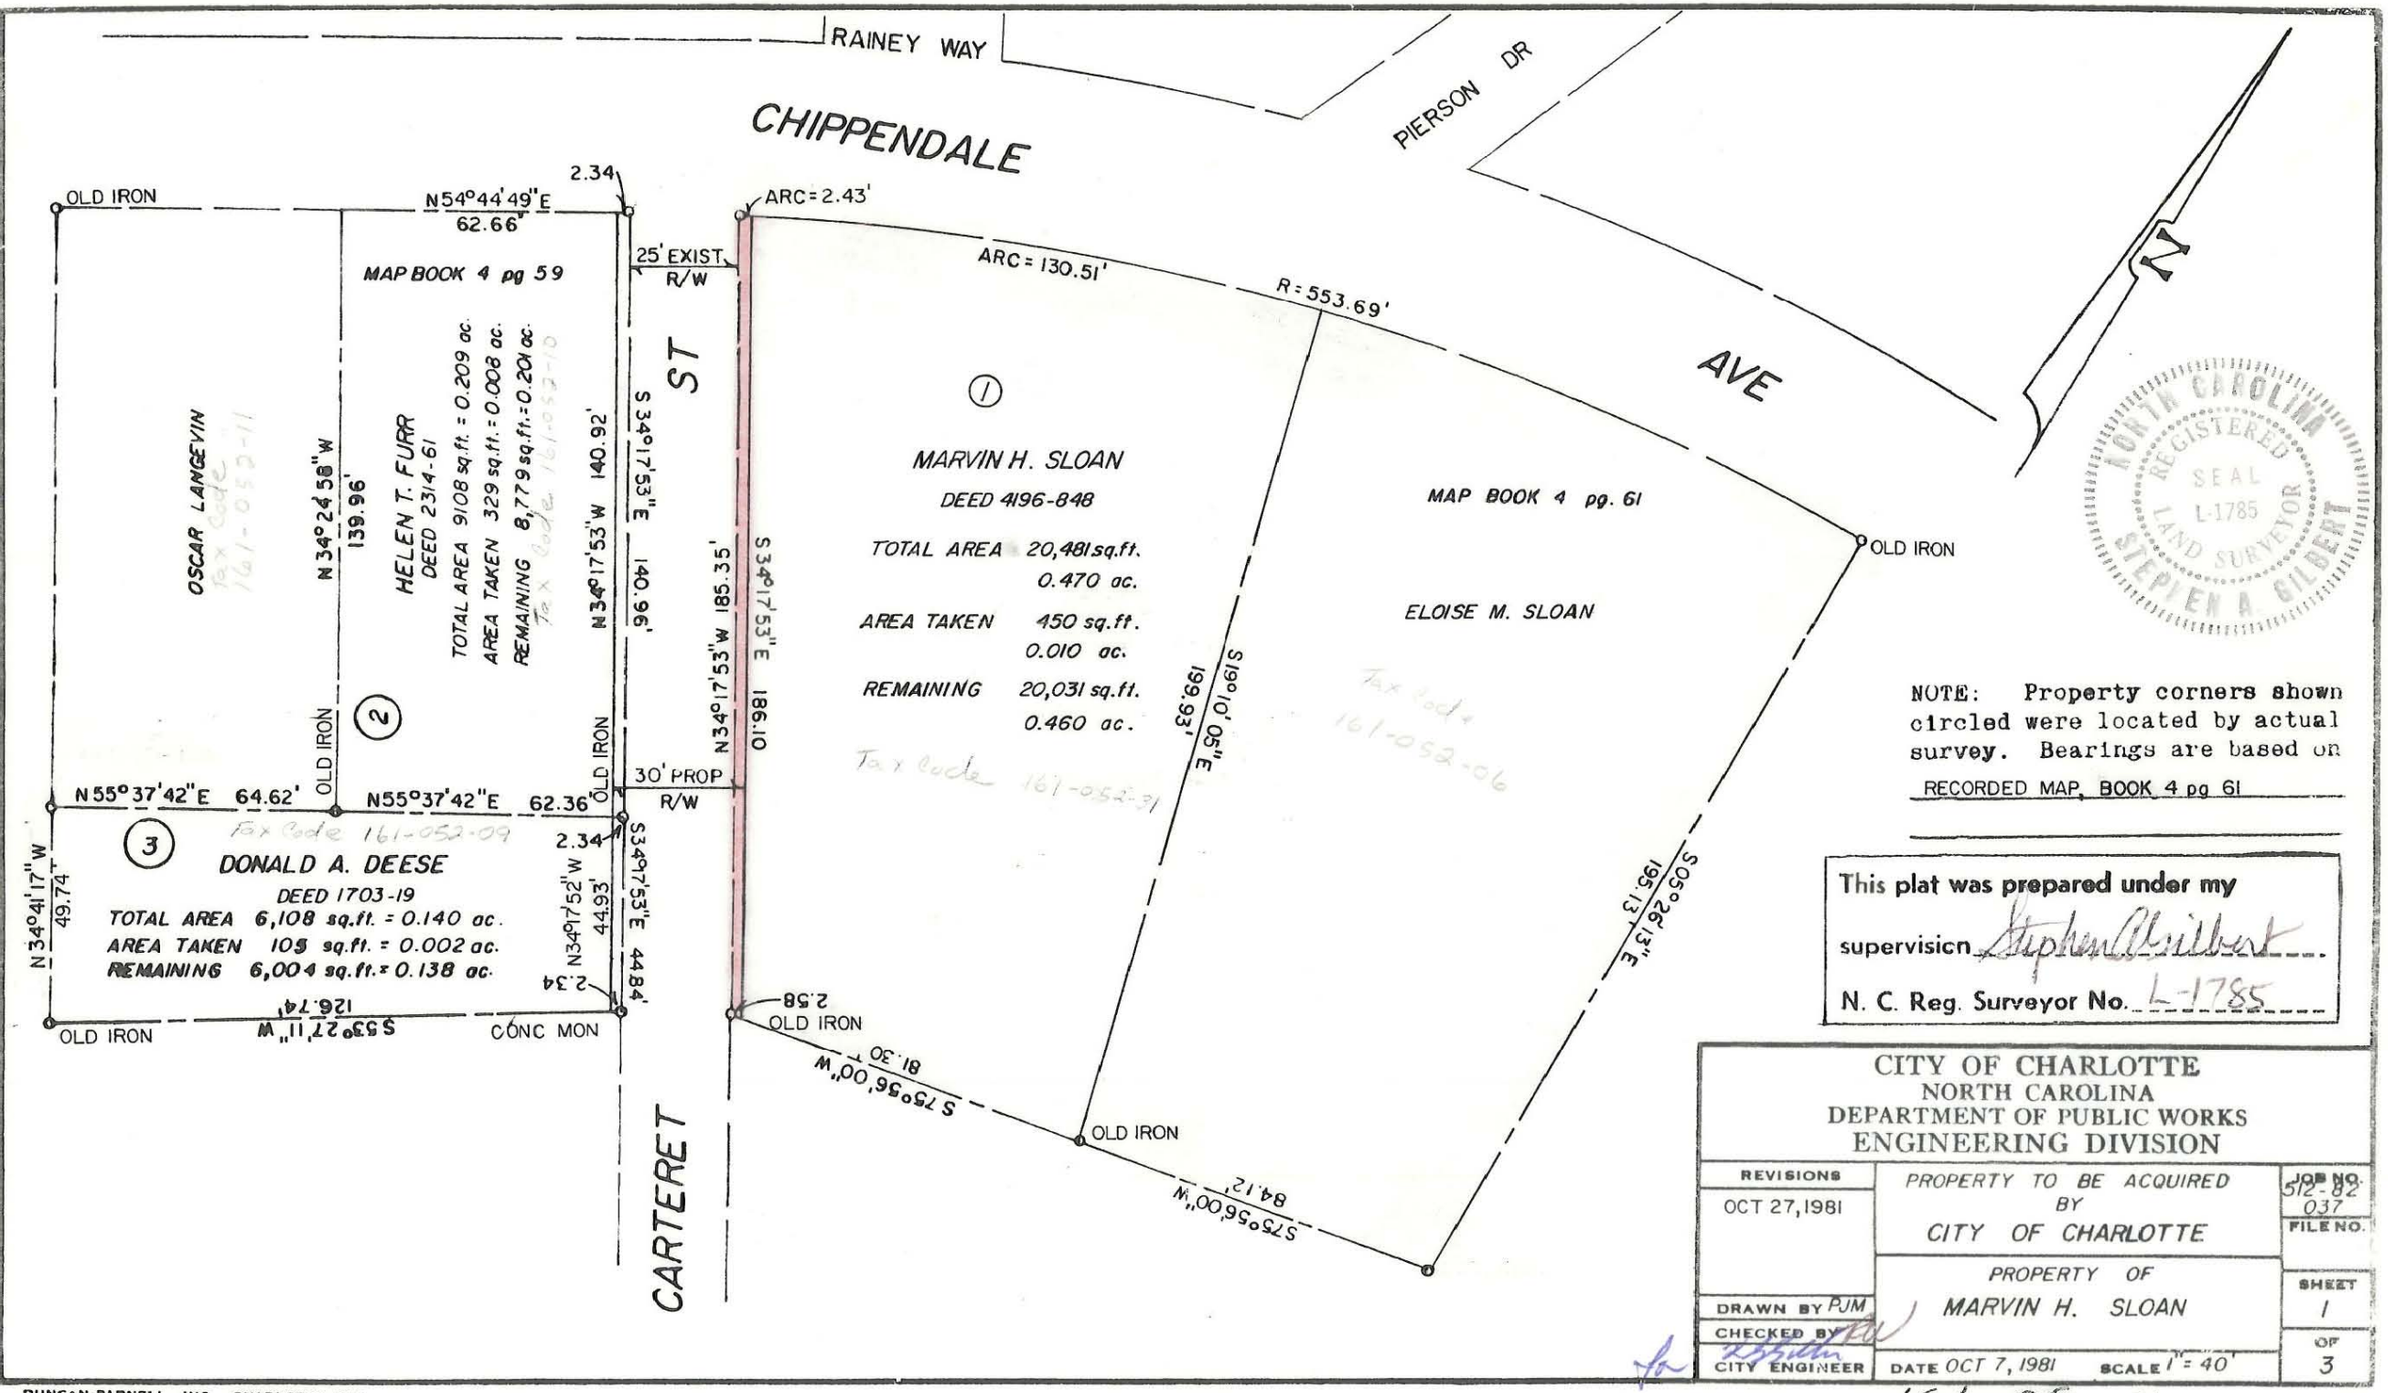

NOTE: Property corners shown circled were located by actual survey. Bearings are based on RECORDED MAP, BOOK 4 pg 61

This plat was prepared under my supervision Stephen A. Gilbert

N. C. Reg. Surveyor No. L-1785

CITY OF CHARLOTTE
NORTH CAROLINA
DEPARTMENT OF PUBLIC WORKS
ENGINEERING DIVISION

REVISIONS	PROPERTY TO BE ACQUIRED BY CITY OF CHARLOTTE	JOB NO. 512-82 037
OCT 27, 1981		FILE NO.
	PROPERTY OF MARVIN H. SLOAN	SHEET 1
DRAWN BY PJM		OF 3
CHECKED BY		
CITY ENGINEER	DATE OCT 7, 1981 SCALE 1" = 40'	

for

161-052-31

DUNCAN-PARNELL, INC., CHARLOTTE #70