AF 35129A

* TOTAL AREA	635,284 S.F.	14.584 AC.
AREA TAKEN	286 S.F.	0.007 AC.
AREA REMAINING	634,998 S.F.	14.577 AC.
AREA IN TEMP. CONST. EASE.	11,660 S.F.	0.268 AC.

* "TOTAL AREA" TAKEN FROM DEED

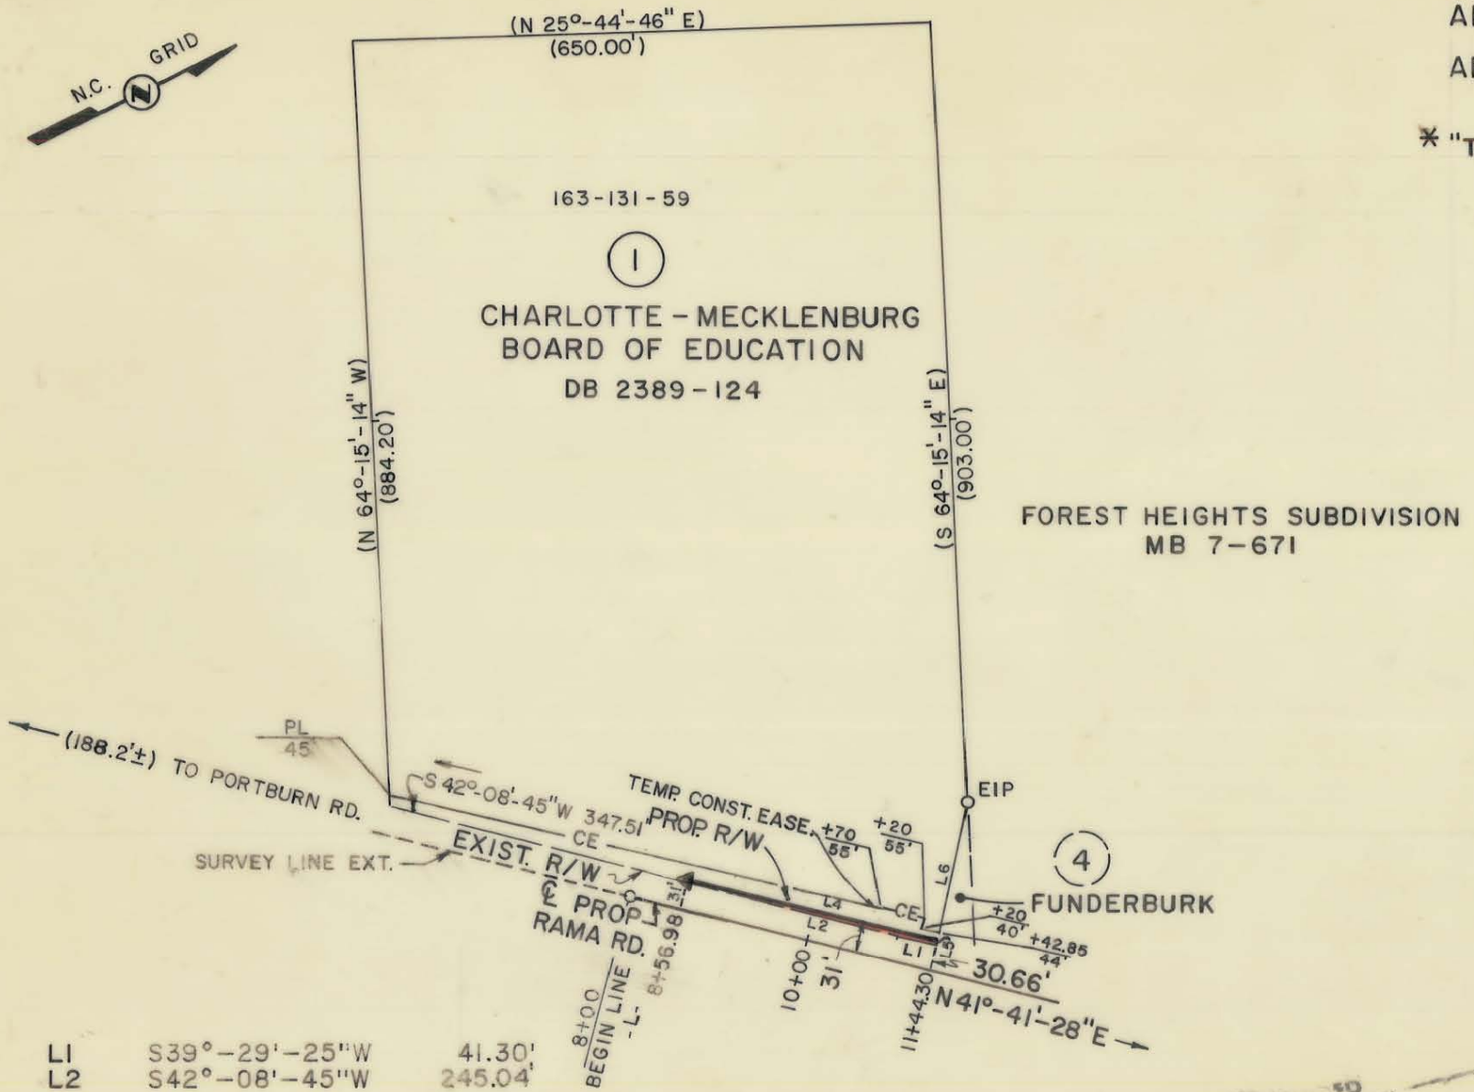

NOTE:
PROPERTY CORNERS SHOWN AS OPEN CIRCLES WERE LOCATED BY ACTUAL SURVEY. BEARINGS AND DISTANCES SHOWN IN PARENTHESES ARE BASED ON DEED INFORMATION.

THIS PLAT WAS PREPARED UNDER MY SUPERVISION.

Charles E. Good

N.C. REG. LAND SURVEYOR NO. L-1138

THIS MAP WAS PREPARED FOR THE PURPOSE OF ACQUIRING RIGHT-OF-WAY AND/OR AN EASEMENT ONLY, AND IS NOT INTENDED TO BE A BOUNDARY SURVEY OF THE PROPERTY SHOWN.

NORTH CAROLINA REGISTERED L1138 LAND SURVEYOR CHARLES E. GOOD

RECEIVED
ACQUIRED 7/18/89
D.R. 5813-497

CHARLOTTE
ENGINEERING DEPARTMENT

REVISIONS		JOB NO.
3-87 R/W & Temp Const. Ease. Revised by JRL.	RAMA ROAD WIDENING	512-85-109
		FILE NO.
DRAWN BY RW & A	Property of CHARLOTTE - MECKLENBURG BOARD OF EDUCATION	SHEET 1
CHECKED BY R. Dennis Arnett		OF 50
SURVEY SUPERVISOR	DATE NOV. 1986 SCALE 1" = 200'	

163-131-59