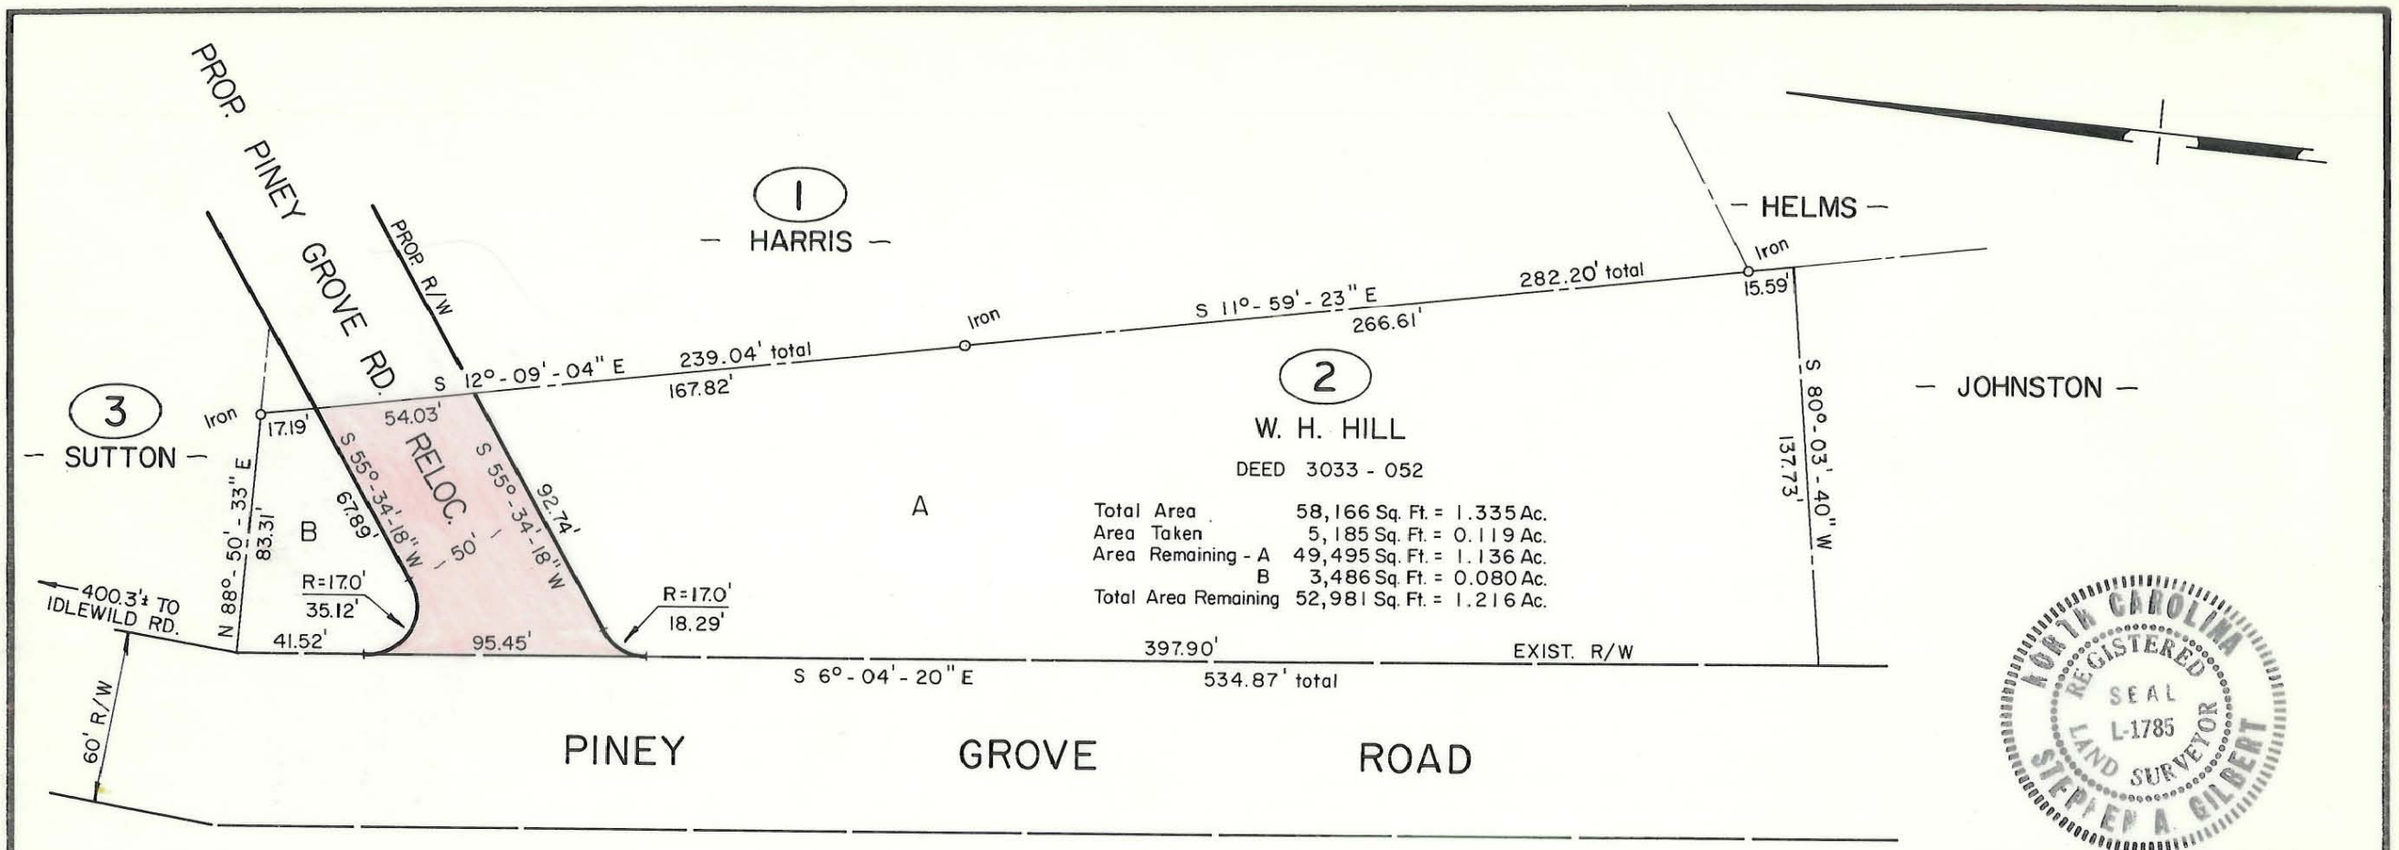

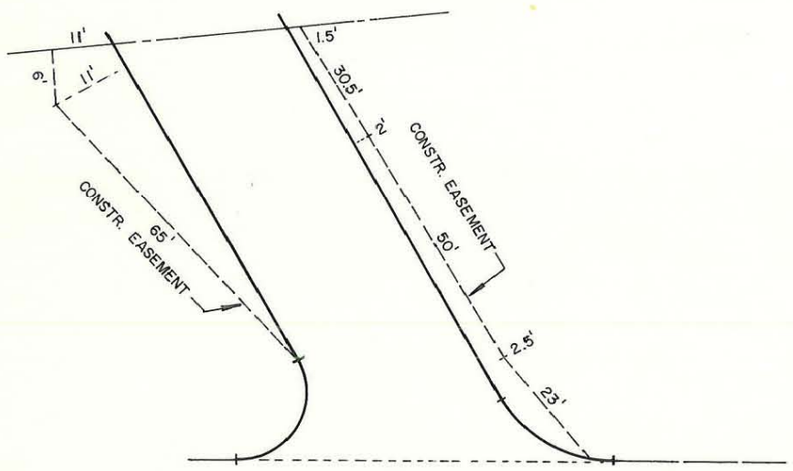

NO SCALE

This map was prepared for the purpose of right of way or easement acquisition only, and is not intended to be a boundary survey of the property shown.

NOTE: Property corners shown circled were located by actual survey. Bearings are based on MAP BOOK 8, PAGE 243

NORTH CAROLINA REGISTERED SEAL L-1785 LAND SURVEYOR STEPHEN A. GILBERT

This plat was prepared under my supervision Stephen A Gilbert

N. C. Reg. Surveyor No. L-1785

CITY OF CHARLOTTE
NORTH CAROLINA
DEPARTMENT OF PUBLIC WORKS
ENGINEERING DIVISION

REVISIONS	PROPOSED R/W IDLEWILD ROAD NORTH WIDENING	JOB NO. 512-78-014
		FILE NO.
	PROPERTY OF W. H. HILL	SHEET 2
DRAWN BY RAW		
CHECKED BY RW		OF 16
CITY ENGINEER	DATE 5/17/79 SCALE 1" = 60'	

DUNCAN-PARNELL, INC., CHARLOTTE 279

165-103-01