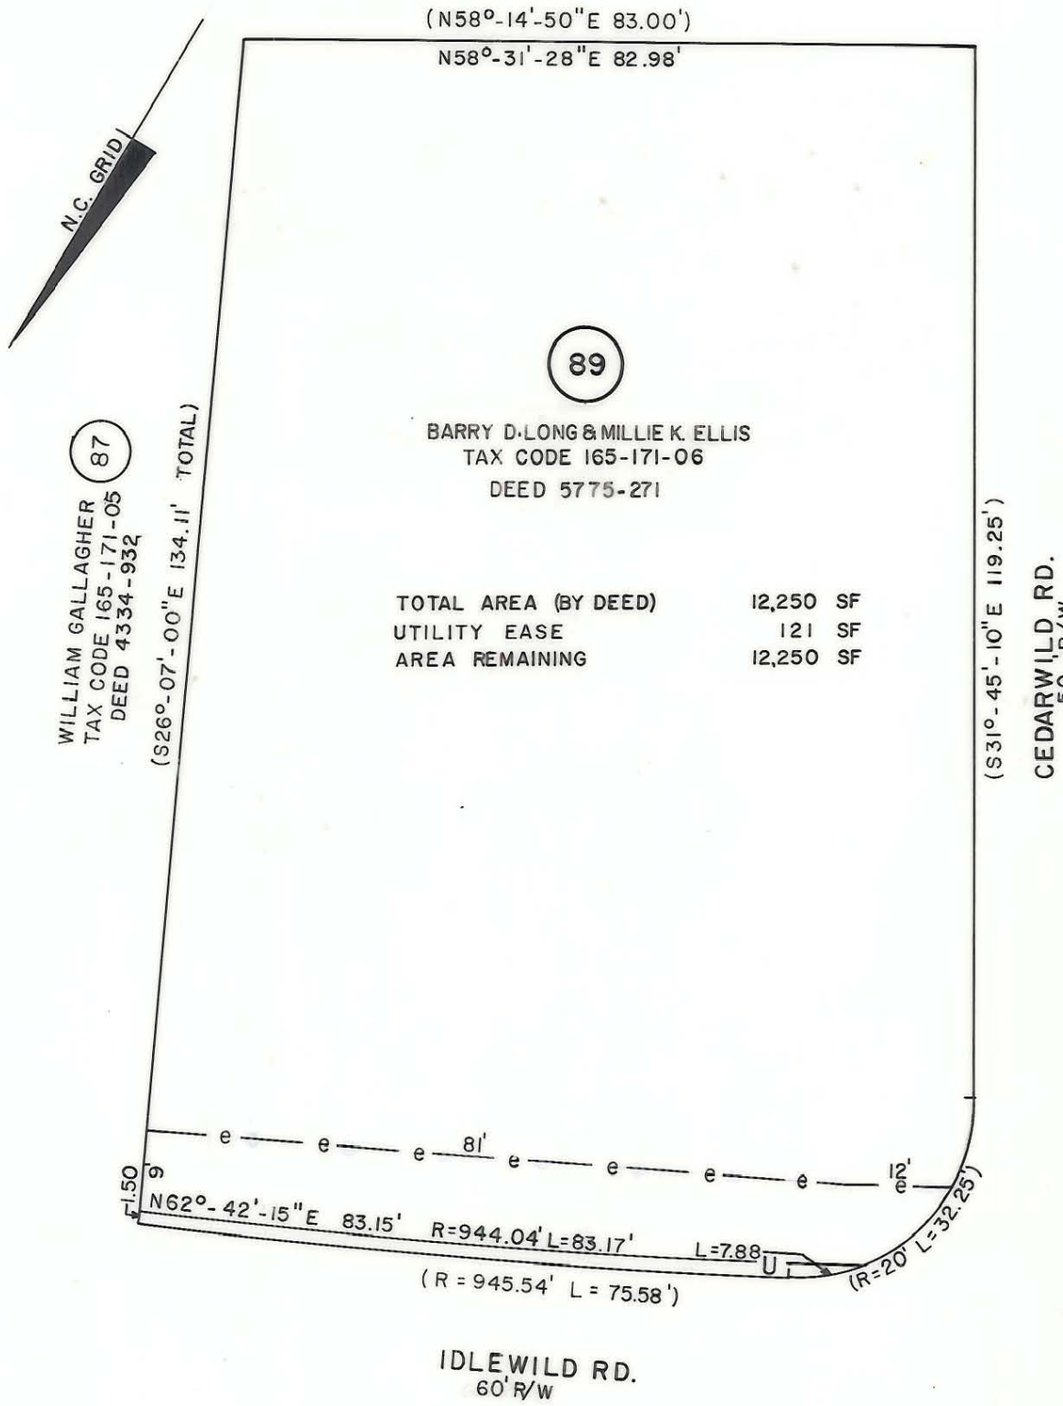

This map was prepared for the purpose of fee simple, right of way or easement acquisition only, and is not intended to be a boundary survey of the property shown.

NOTE: Bearings and distances shown in parenthesis are based on deed information.

This plat was prepared under my supervision

NC Reg. Surveyor No. L-3015

5-11-89

NORTH CAROLINA REGISTERED SEAL 3015 LAND SURVEYOR GARY A. FISHER

CHARLOTTE
ENGINEERING DEPARTMENT

REVISIONS		JOB NO. 512-85-127
1. 6/23/89 NAME CHG.	IDLEWILD ROAD WIDENING	FILE NO.
	PROPERTY OF BARRY D. LONG & MILLE K. ELLIS	SHEET 89 OF
DRAWN BY CJS		
CHECKED BY JT		
	DATE APR. 1989 SCALE 1"=20'	