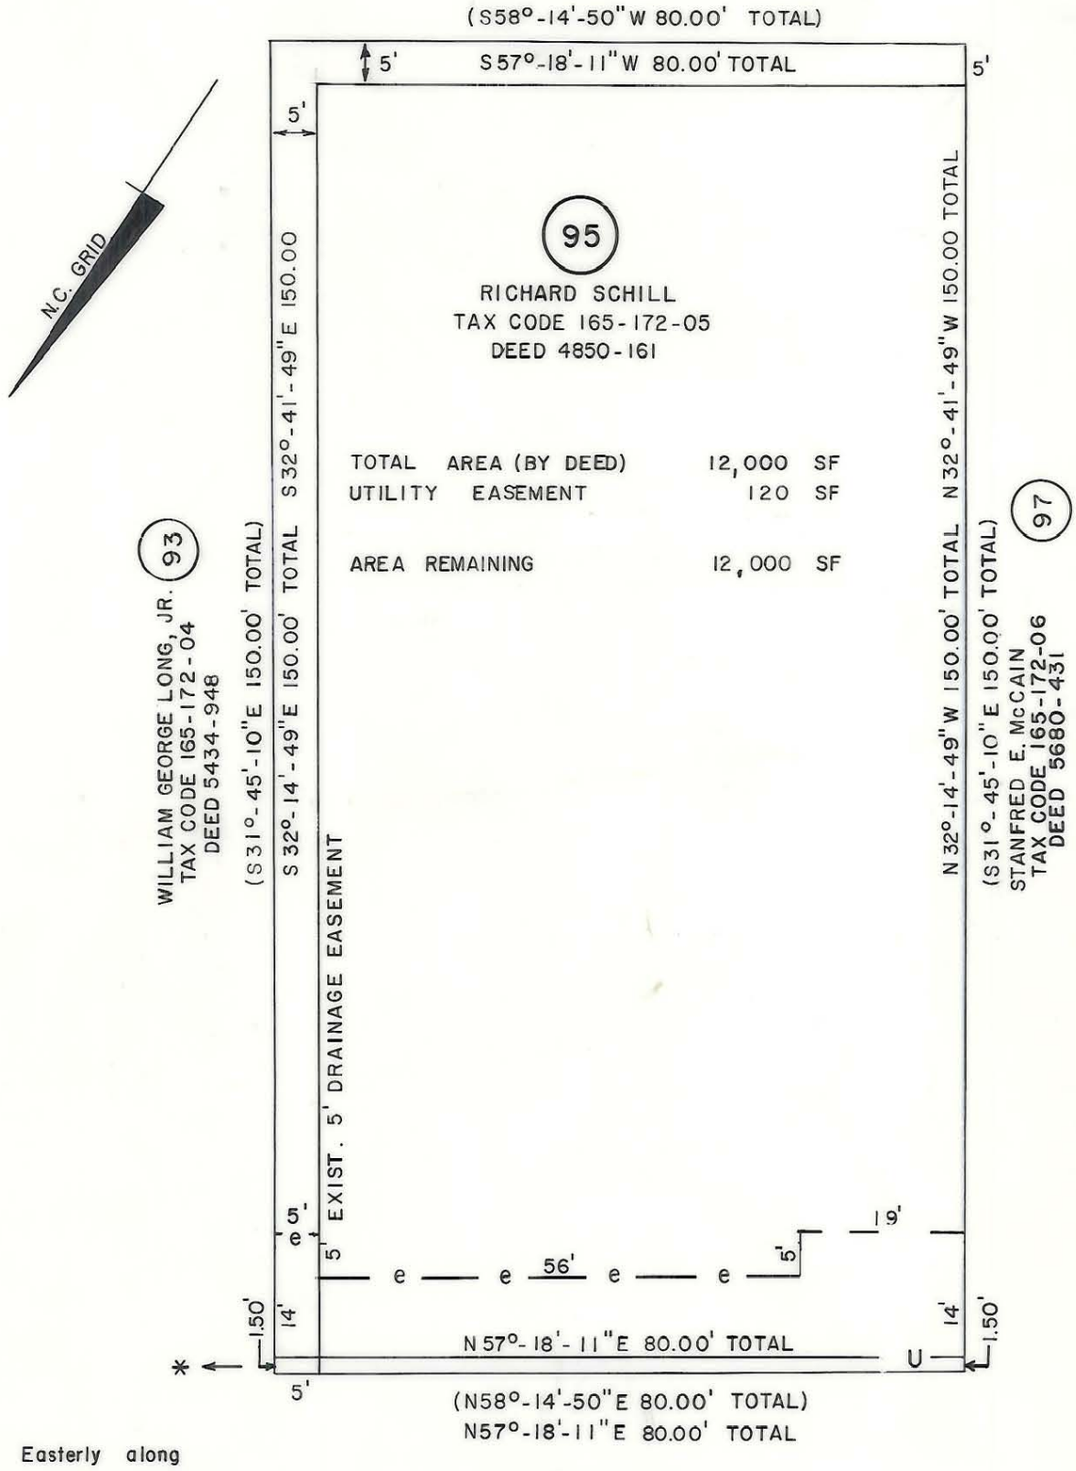

* 150' Measured Easterly along Southern Margin of Idlewild Rd. 60' R/W to a 20' Radius into Cedarwild Rd.

ACQUISITION BY CITY

RECORDED IN DEED BOOK 6293-0105

DATE 6/14/90

This map was prepared for the purpose of fee simple, right of way or easement acquisition only, and is not intended to be a boundary survey of the property shown.

NOTE: Bearings and distances shown in parenthesis are based on deed information.

This plat was prepared under my supervision

NC Reg. Surveyor No. L-3015

5-11-89

NORTH CAROLINA REGISTERED SEAL L-3015 LAND SURVEYOR JOHN A. FISHER

CHARLOTTE
ENGINEERING DEPARTMENT

REVISIONS	IDLEWILD ROAD WIDENING	JOB NO. 512-85-127
		FILE NO.
DRAWN BY CJS	PROPERTY OF RICHARD SCHILL	SHEET 95
CHECKED BY JT		OF
	DATE APR. 1989 SCALE 1"=20'	

165-172-05