LEGEND:
MONUMENT
BREAK POINT
IRON PIN FOUND
LINE SURVEYED
LINE NOT SURVEYED
TEMP. CONSTR. EASEMENT

NOTE:

1) BEARINGS AND DISTANCES SHOWN IN PARENTHESES ARE BASED ON RECORDED MAP INFORMATION.
2) TOTAL AREA BY DEED 192,557 SQ.FT.
3) TEMP. CONST. EASEMENT 95 SQ.FT.
4) AREA REMAINING 192,557 SQ.FT.

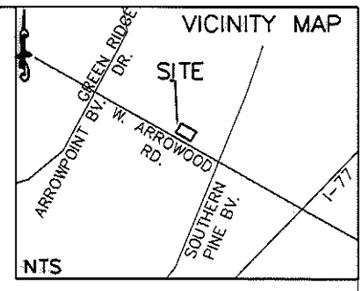

I, _____, REVIEW OFFICER OF MECKLENBURG COUNTY, CERTIFY THAT THE MAP OR PLAT TO WHICH THIS CERTIFICATION IS AFFIXED MEETS ALL STATUTORY REQUIREMENTS FOR RECORDING.

REVIEW OFFICER DATE

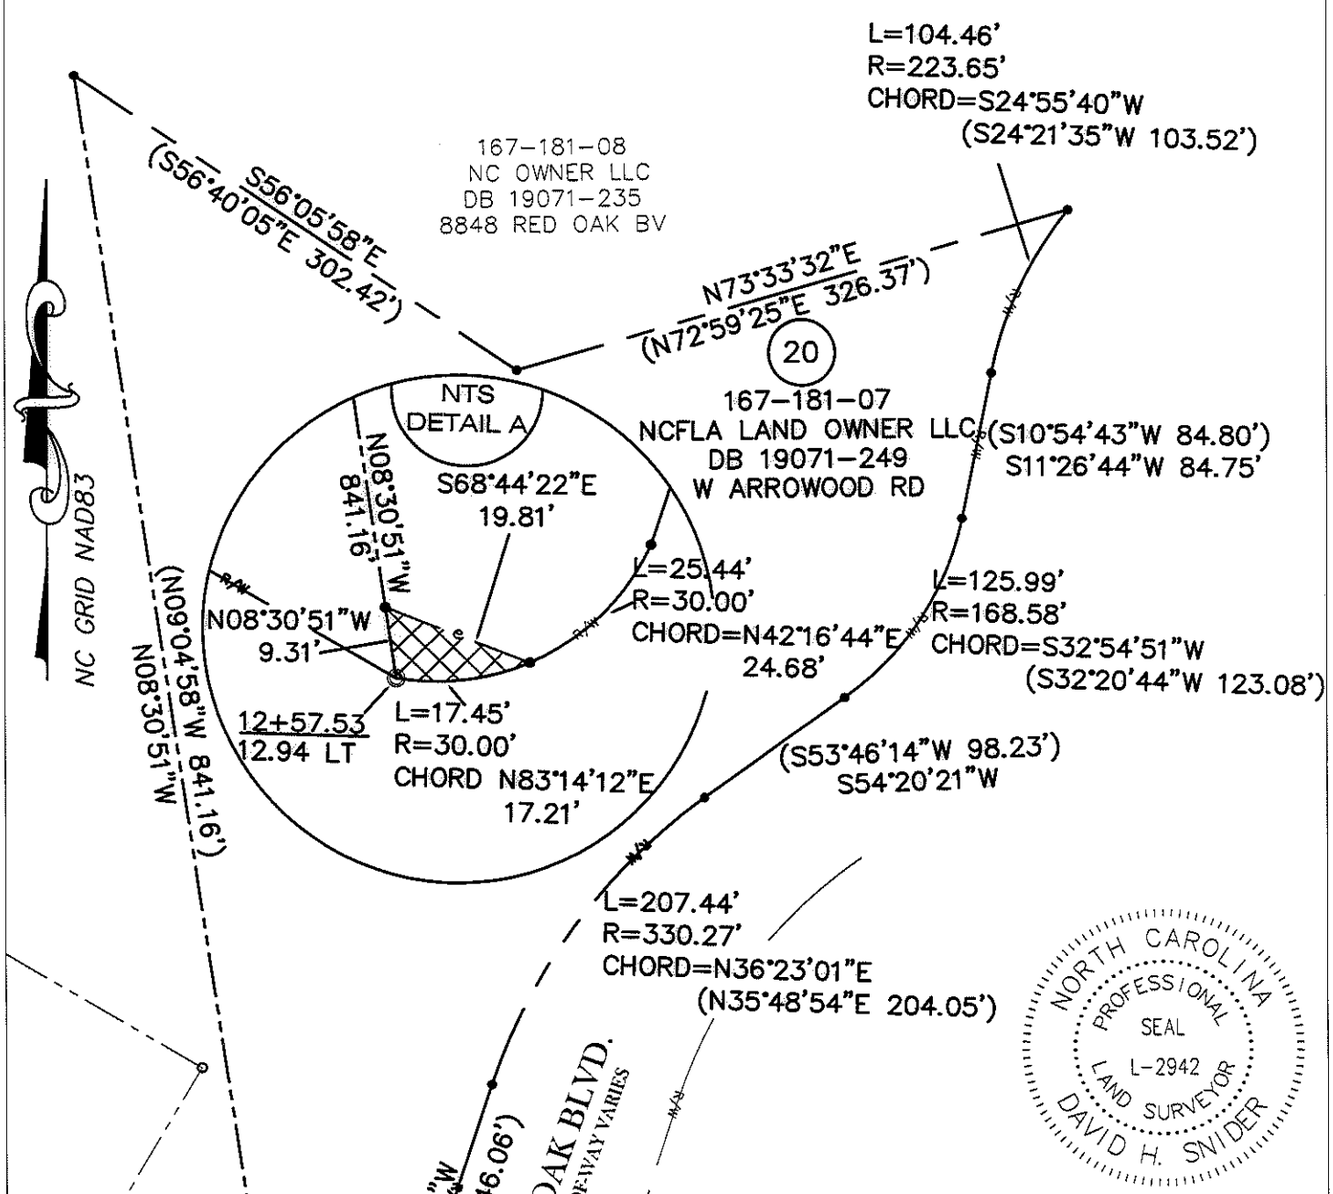

NORTH CAROLINA PROFESSIONAL SEAL L-2942 LAND SURVEYOR DAVID H. SNIDER

I, DAVID H. SNIDER, CERTIFY THAT THIS PLAT WAS PREPARED UNDER MY SUPERVISION AND THAT THE PLAT WAS PREPARED FOR THE PURPOSE OF EASEMENTS ONLY, AND IS NOT INTENDED TO BE A BOUNDARY SURVEY OF PROPERTY SHOWN.

David H. Snider 5/15/09
DAVID H. SNIDER, NC P.L.S. L-2942 DATE

CHARLOTTE
ENGINEERING & PROPERTY MANAGEMENT
SURVEY * MAPPING * GIS SECTION

PREPARED BY:
CITY OF CHARLOTTE
ENGINEERING & PROPERTY MANAGEMENT
600 EAST FOURTH STREET
CHARLOTTE, NC 28208
704-336-2291

CHARLOTTE ENGINEERING & PROPERTY MANAGEMENT		
REVISIONS	ARROWOOD SIDEWALKS EASEMENT AQUISITION	JOB NO. 512-090-73
5/6/09 3/13/09		FILE NO. 209073
SCALE 1"=100'	PROPERTY OF NCFLA LAND OWNER LLC CHARLOTTE, MECKLENBURG CO., NC	SHEET 1
DRAWN BY PS		OF 1
DATE	CHECKED BY SURVEY SUPVR.	

K:\AutoCad\En_su-LD4\207082 Arrowood RD\dwg\PLATS\Arrowood for Survey Plats #20

DB 25262 P 674