AF 35129A

TOTAL AREA	15,473 S.F.	.355 AC.
AREA TAKEN	15,473 S.F.	.355 AC.
AREA REMAINING	0 S.F.	0 AC.

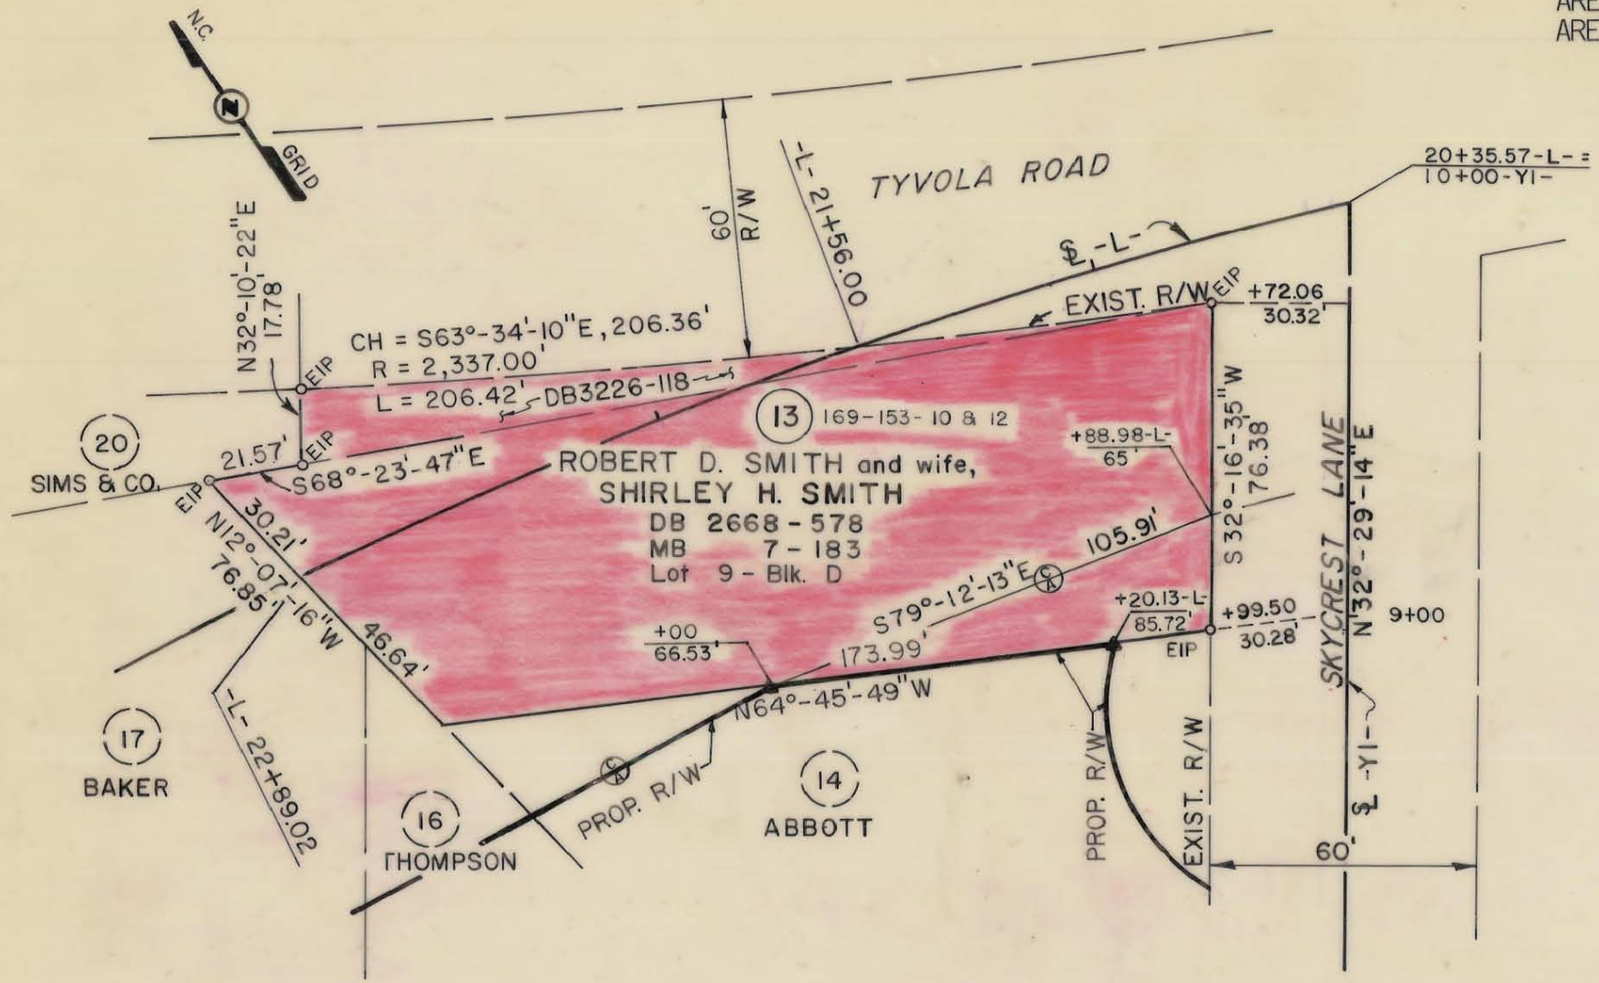

THIS PLAT WAS PREPARED UNDER MY SUPERVISION.

Charles E. Good

N.C. REG. LAND SURVEYOR NO. L-1138

THIS MAP WAS PREPARED FOR THE PURPOSE OF ACQUIRING RIGHT-OF-WAY AND/OR AN EASEMENT ONLY, AND IS NOT INTENDED TO BE A BOUNDARY SURVEY OF THE PROPERTY SHOWN.

NORTH CAROLINA REGISTERED L1138 LAND SURVEYOR CHARLES E. GOOD

(A) DENOTES CONTROLLED ACCESS LINE

CHARLOTTE
ENGINEERING DEPARTMENT

REVISIONS	TYVOLA ROAD EXTENSION	JOB NO. 512-85-083
		FILE NO.
DRAWN BY EFD-GLB	Property of ROBERT D. SMITH and wife, SHIRLEY H. SMITH	SHEET 13
CHECKED BY JHM		OF
	DATE 10-21-85 SCALE 1" = 40'	

169-153-09