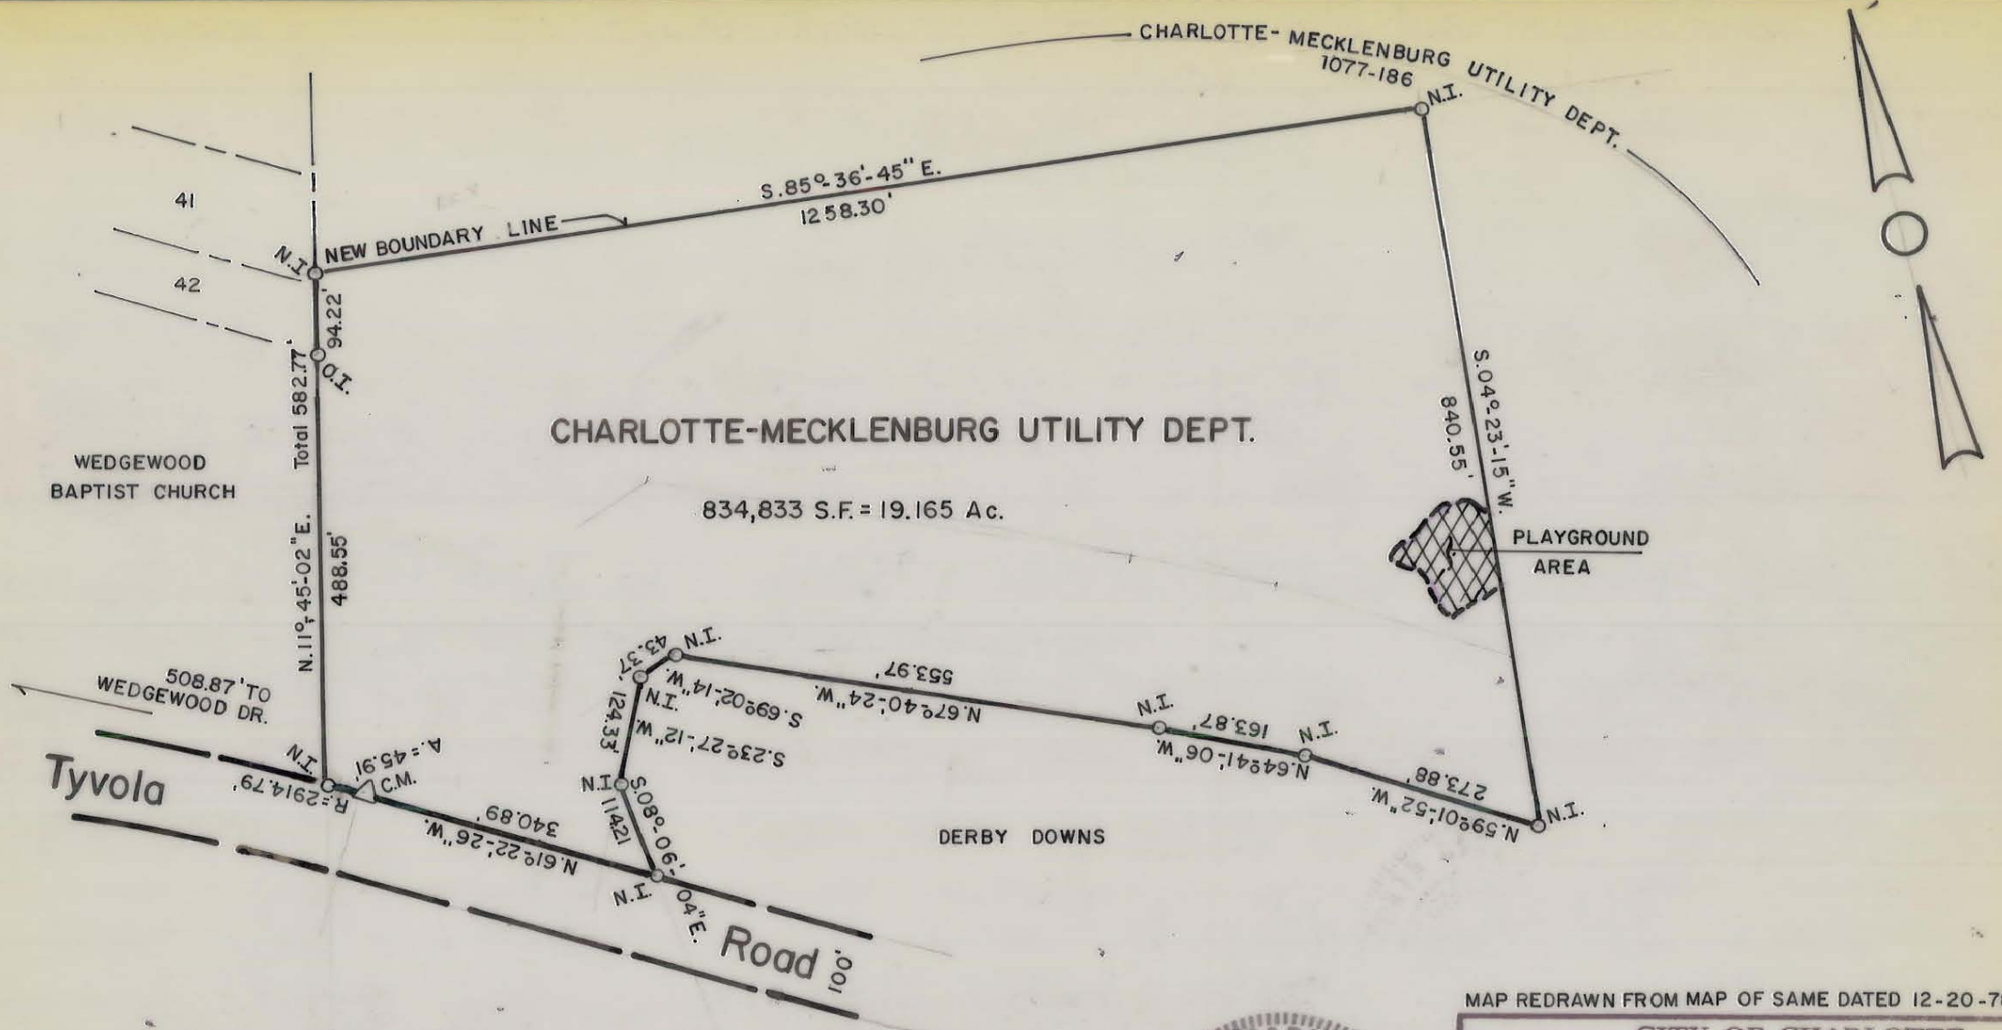

MAP REDRAWN FROM MAP OF SAME DATED 12-20-78

NOTE: Property corners shown circled were located by actual survey. Bearings are based on

DEED 1077-186

This plat was prepared under my supervision Stephen A Gilbert

N. C. Reg. Surveyor No. L-1785

NORTH CAROLINA REGISTERED SEAL L-1785 LAND SURVEYOR STEPHEN A. GILBERT

CITY OF CHARLOTTE
NORTH CAROLINA
DEPARTMENT OF PUBLIC WORKS
ENGINEERING DIVISION

REVISIONS	PROPERTY TO BE ACQUIRED BY CHARLOTTE PARK & RECREATION DEPARTMENT	JOB NO.
		FILE NO.
	PROPERTY OF CHARLOTTE-MECKLENBURG UTILITY DEPARTMENT	SHEET 1 OF 1
DRAWN BY M.S.		
CHECKED BY RW		
DATE 6/28/83	SCALE 1"=200'	

DUNCAN-PARNELL INC. CHARLOTTE, N.C.

FILE 171-184-24