TOTAL AREA:	241,819 Sq. Ft.
AREA TAKEN:	12,384 Sq. Ft.
AREA REMAINING:	229,435 Sq. Ft.

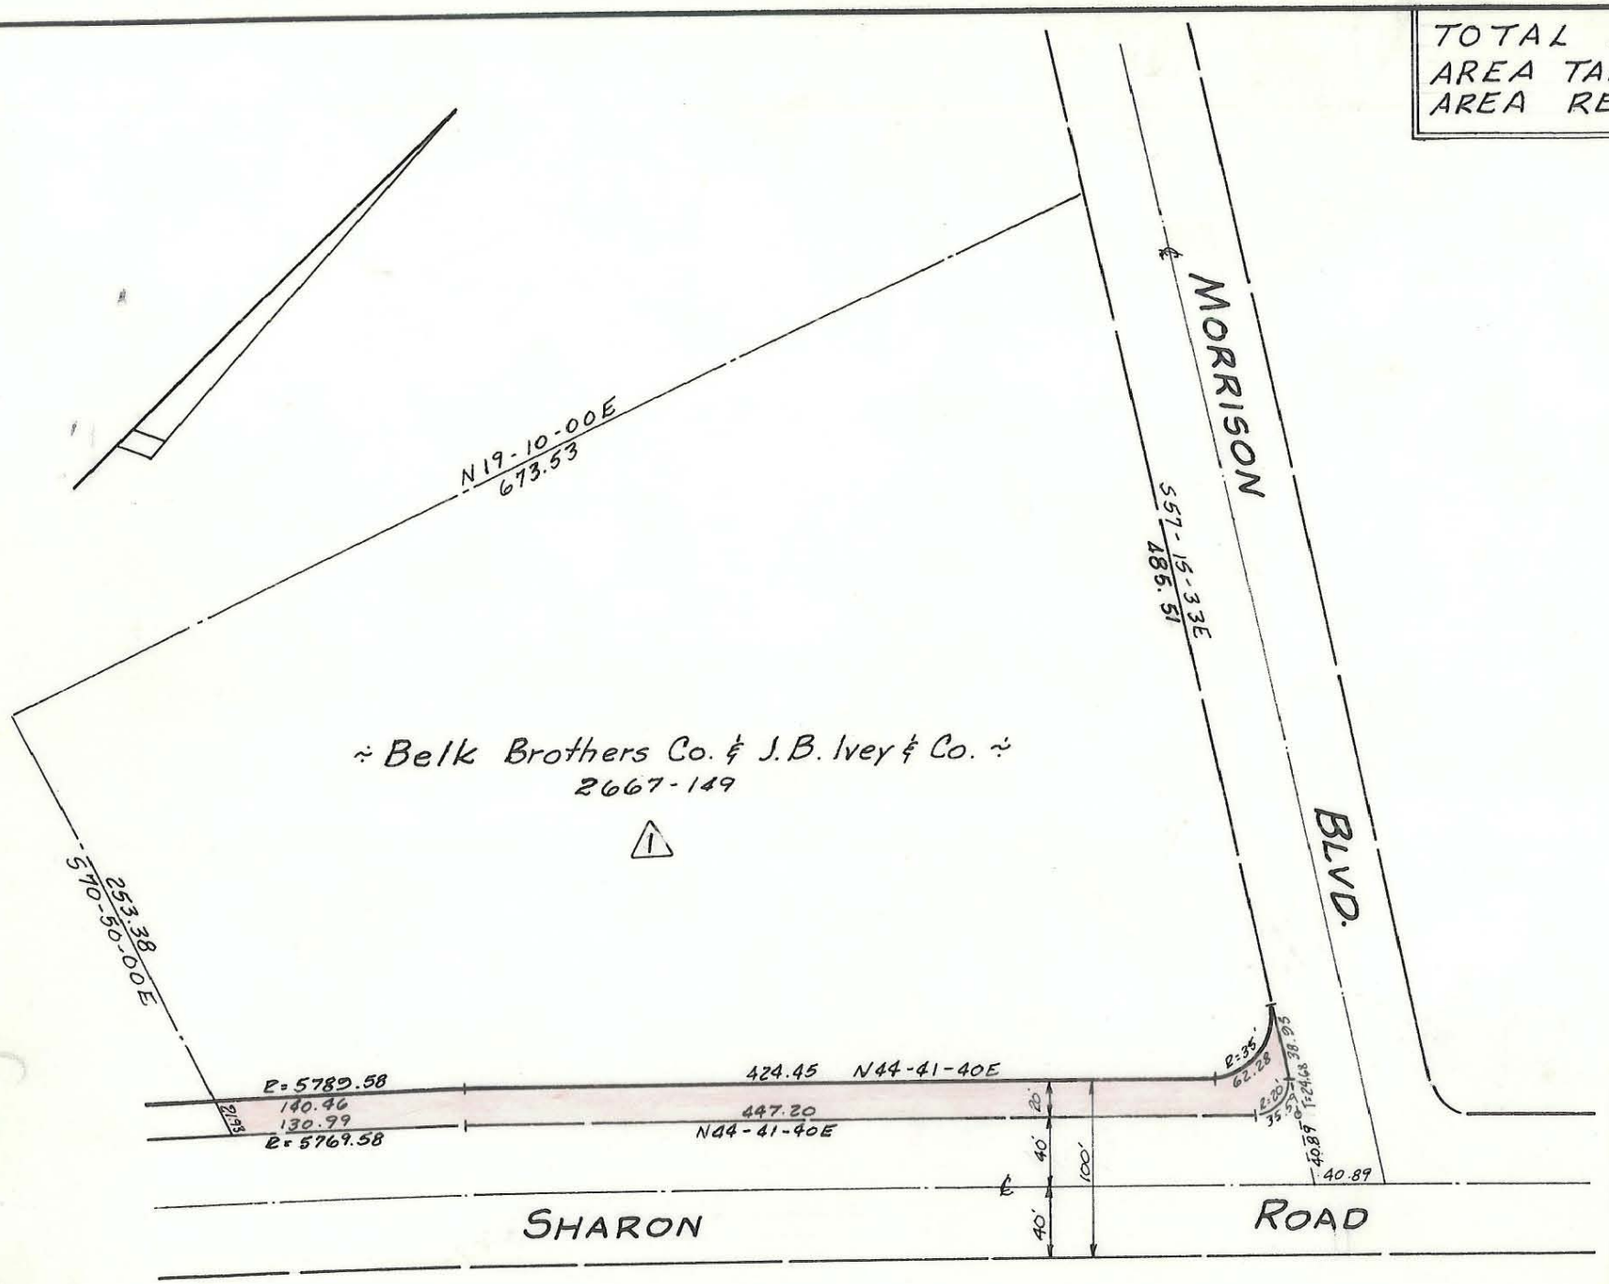

Approved by _____
R/W Agent

This plat was prepared under my supervision C D Reading
N.C. Reg. Engineer No. 3659

NOTE: Property corners shown circled were located by actual survey. Bearings are based on Map By Harry P. Davis of South Park 11-18-68

CITY OF CHARLOTTE
NORTH CAROLINA
ENGINEERING DEPARTMENT

REVISIONS	Proposed Right-of-Way Sharon Road AND Fairview Road	JOB NO. 512-70 102
		FILE NO.
	Property of Belk Brothers Co. & J.B. Ivey & Co.	SHEET 1
DRAWN BY C. Hoffer		
CHECKED BY J.T.T.		OF 6
CITY ENGINEER CDR	DATE Aug., 1970 SCALE: 1" = 100'	

177-061-04

DIETZGEN 11209