NOTE:

BOUNDARY LINES SHOWN WERE PLOTTED FROM INFORMATION TAKEN FROM MAP BOOK 9 - PAGE 35, NO FIELD SURVEY MADE. CENTER LINE OF SHARON LANE LOCATED BY ACTUAL FIELD SURVEY MADE JULY, 1971.

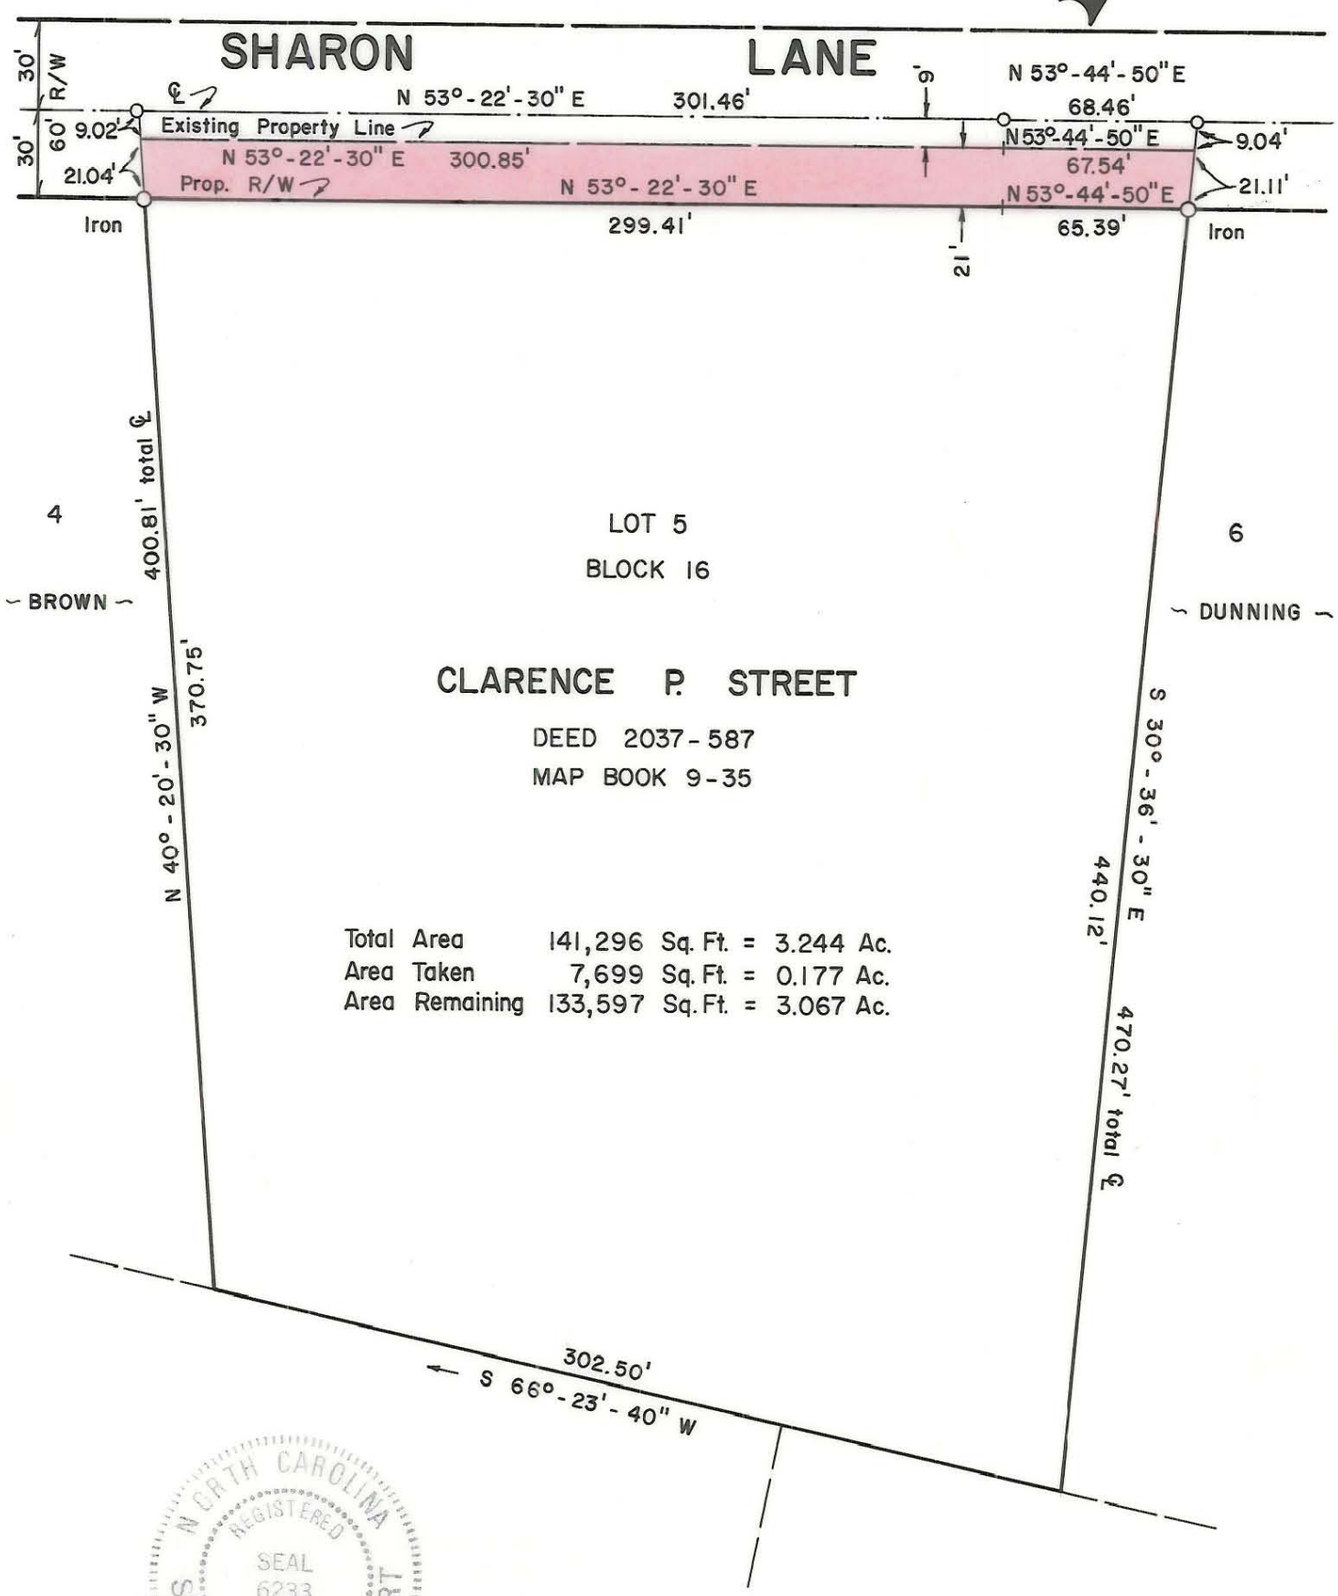

NORTH CAROLINA REGISTERED SEAL 6233 ENGINEER STEPHEN A. GILBERT

This plat was prepared under my supervision Stephen A. Gilbert
N.C. Reg. Engineer No 6233

CITY OF CHARLOTTE
NORTH CAROLINA
DEPARTMENT OF PUBLIC WORKS
ENGINEERING DIVISION

REVISIONS	SHARON LANE WIDENING	JOB NO.
		FILE NO.
	PROPERTY OF	SHEET 1
DRAWN BY SBC	CLARENCE P. STREET	
CHECKED BY SAG		OF 1
CITY ENGINEER	DATE DEC., 1974 SCALE 1" = 60'	