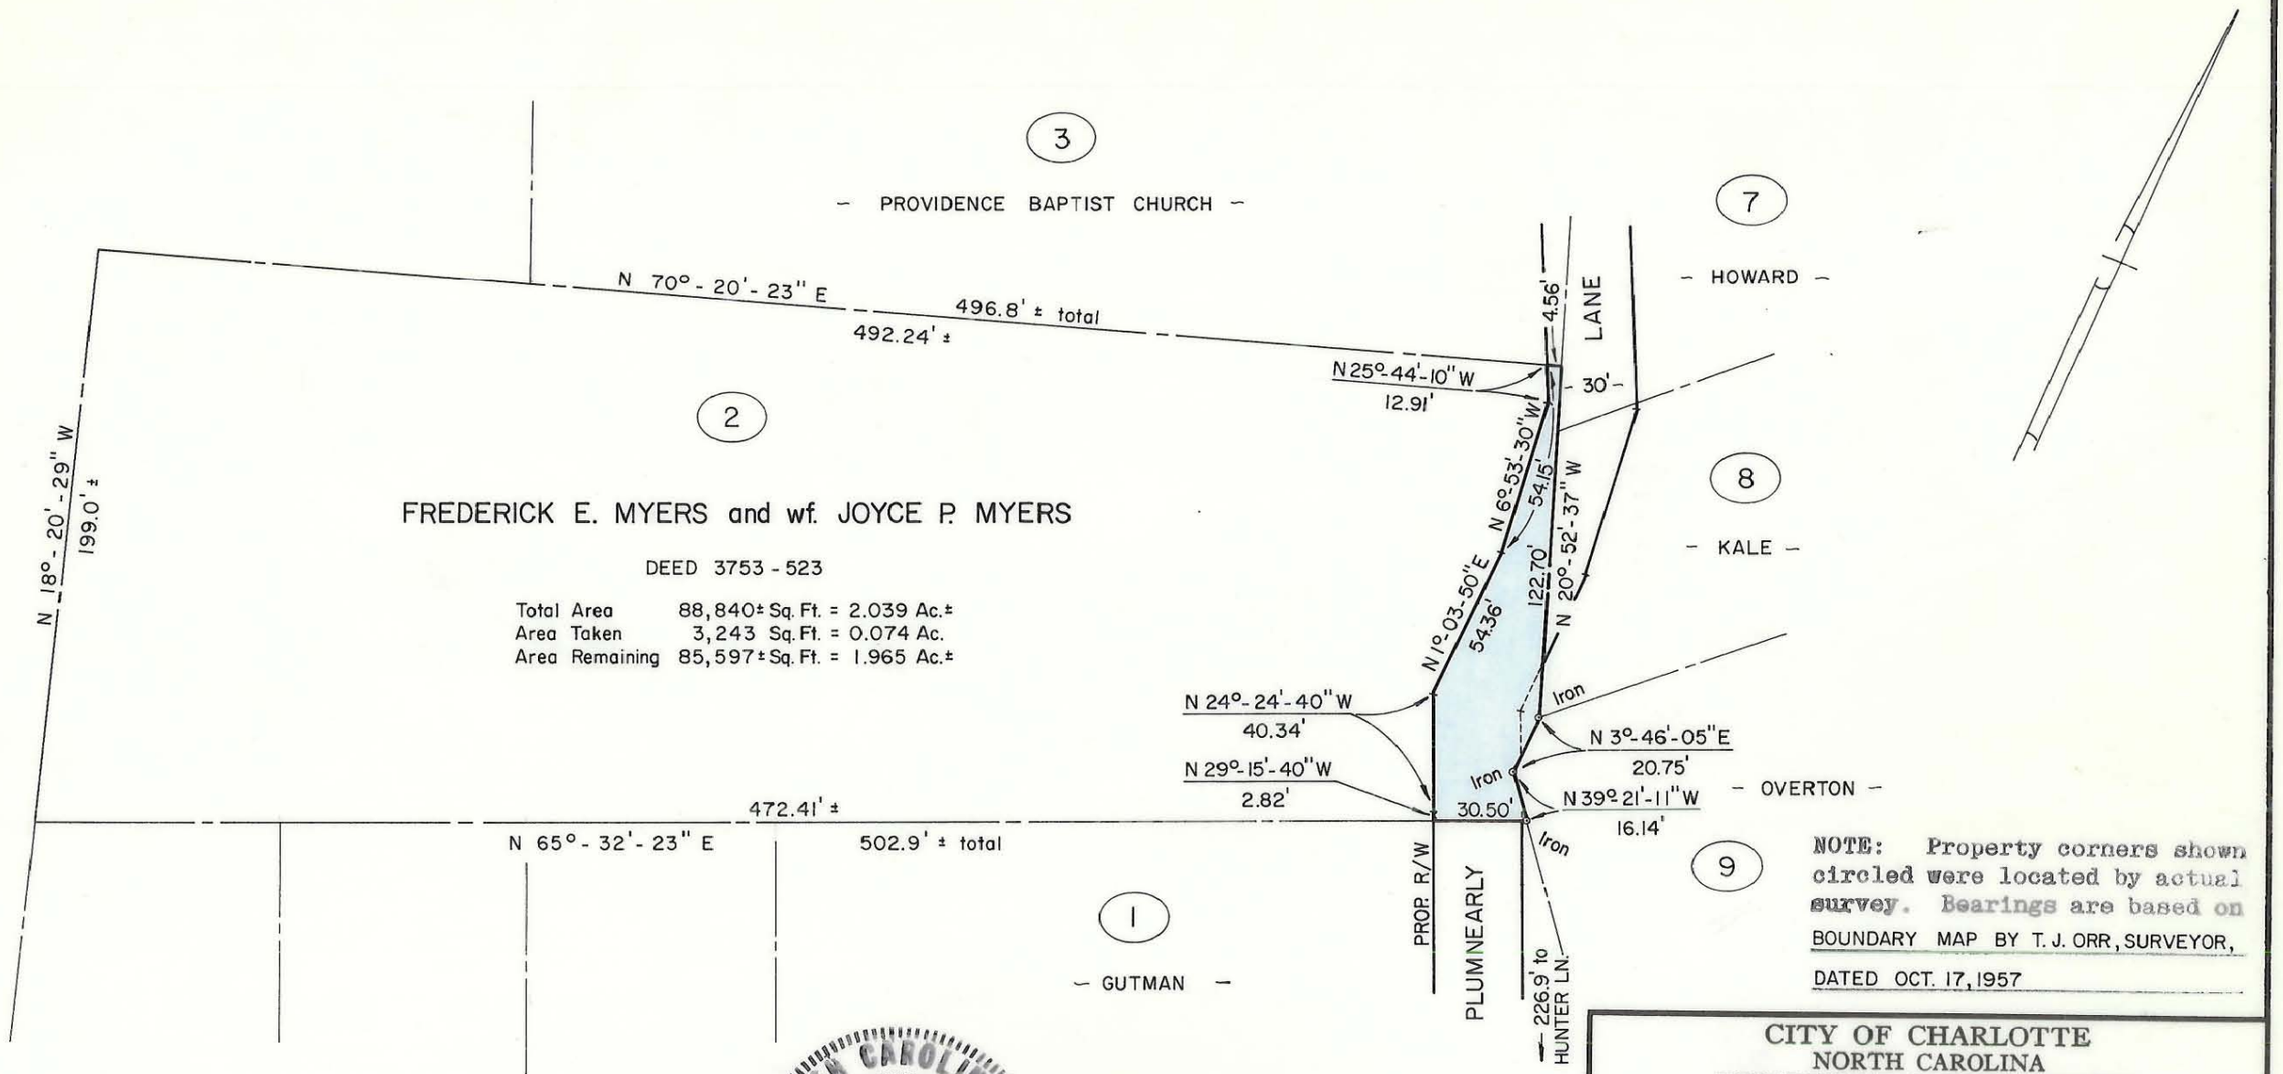

NOTE: Property corners shown circled were located by actual survey. Bearings are based on BOUNDARY MAP BY T. J. ORR, SURVEYOR, DATED OCT. 17, 1957

This map was prepared for the purpose of right of way or easement acquisition only, and is not intended to be a boundary survey of the property shown.

NORTH CAROLINA REGISTERED SEAL L-1785 LAND SURVEYOR STEPHEN A GILBERT

This plat was prepared under my supervision Stephen A Gilbert

N. C. Reg. Surveyor No. L-1785

CITY OF CHARLOTTE
NORTH CAROLINA
DEPARTMENT OF PUBLIC WORKS
ENGINEERING DIVISION

REVISIONS	PROPOSED R/W PLUMNEARLY LANE	JOB NO. 513-78-050
		FILE NO.
	PROPERTY OF FREDERICK E. MYERS and wf. JOYCE P. MYERS	SHEET 2
DRAWN BY SBC		OF 9
CHECKED BY		
CITY ENGINEER	DATE 11-10-78 SCALE 1" = 60'	

DUNCAN-PARNELL, INC., CHARLOTTE 376

185-062-18