AF 95129A

SEE SHEET NO. 1

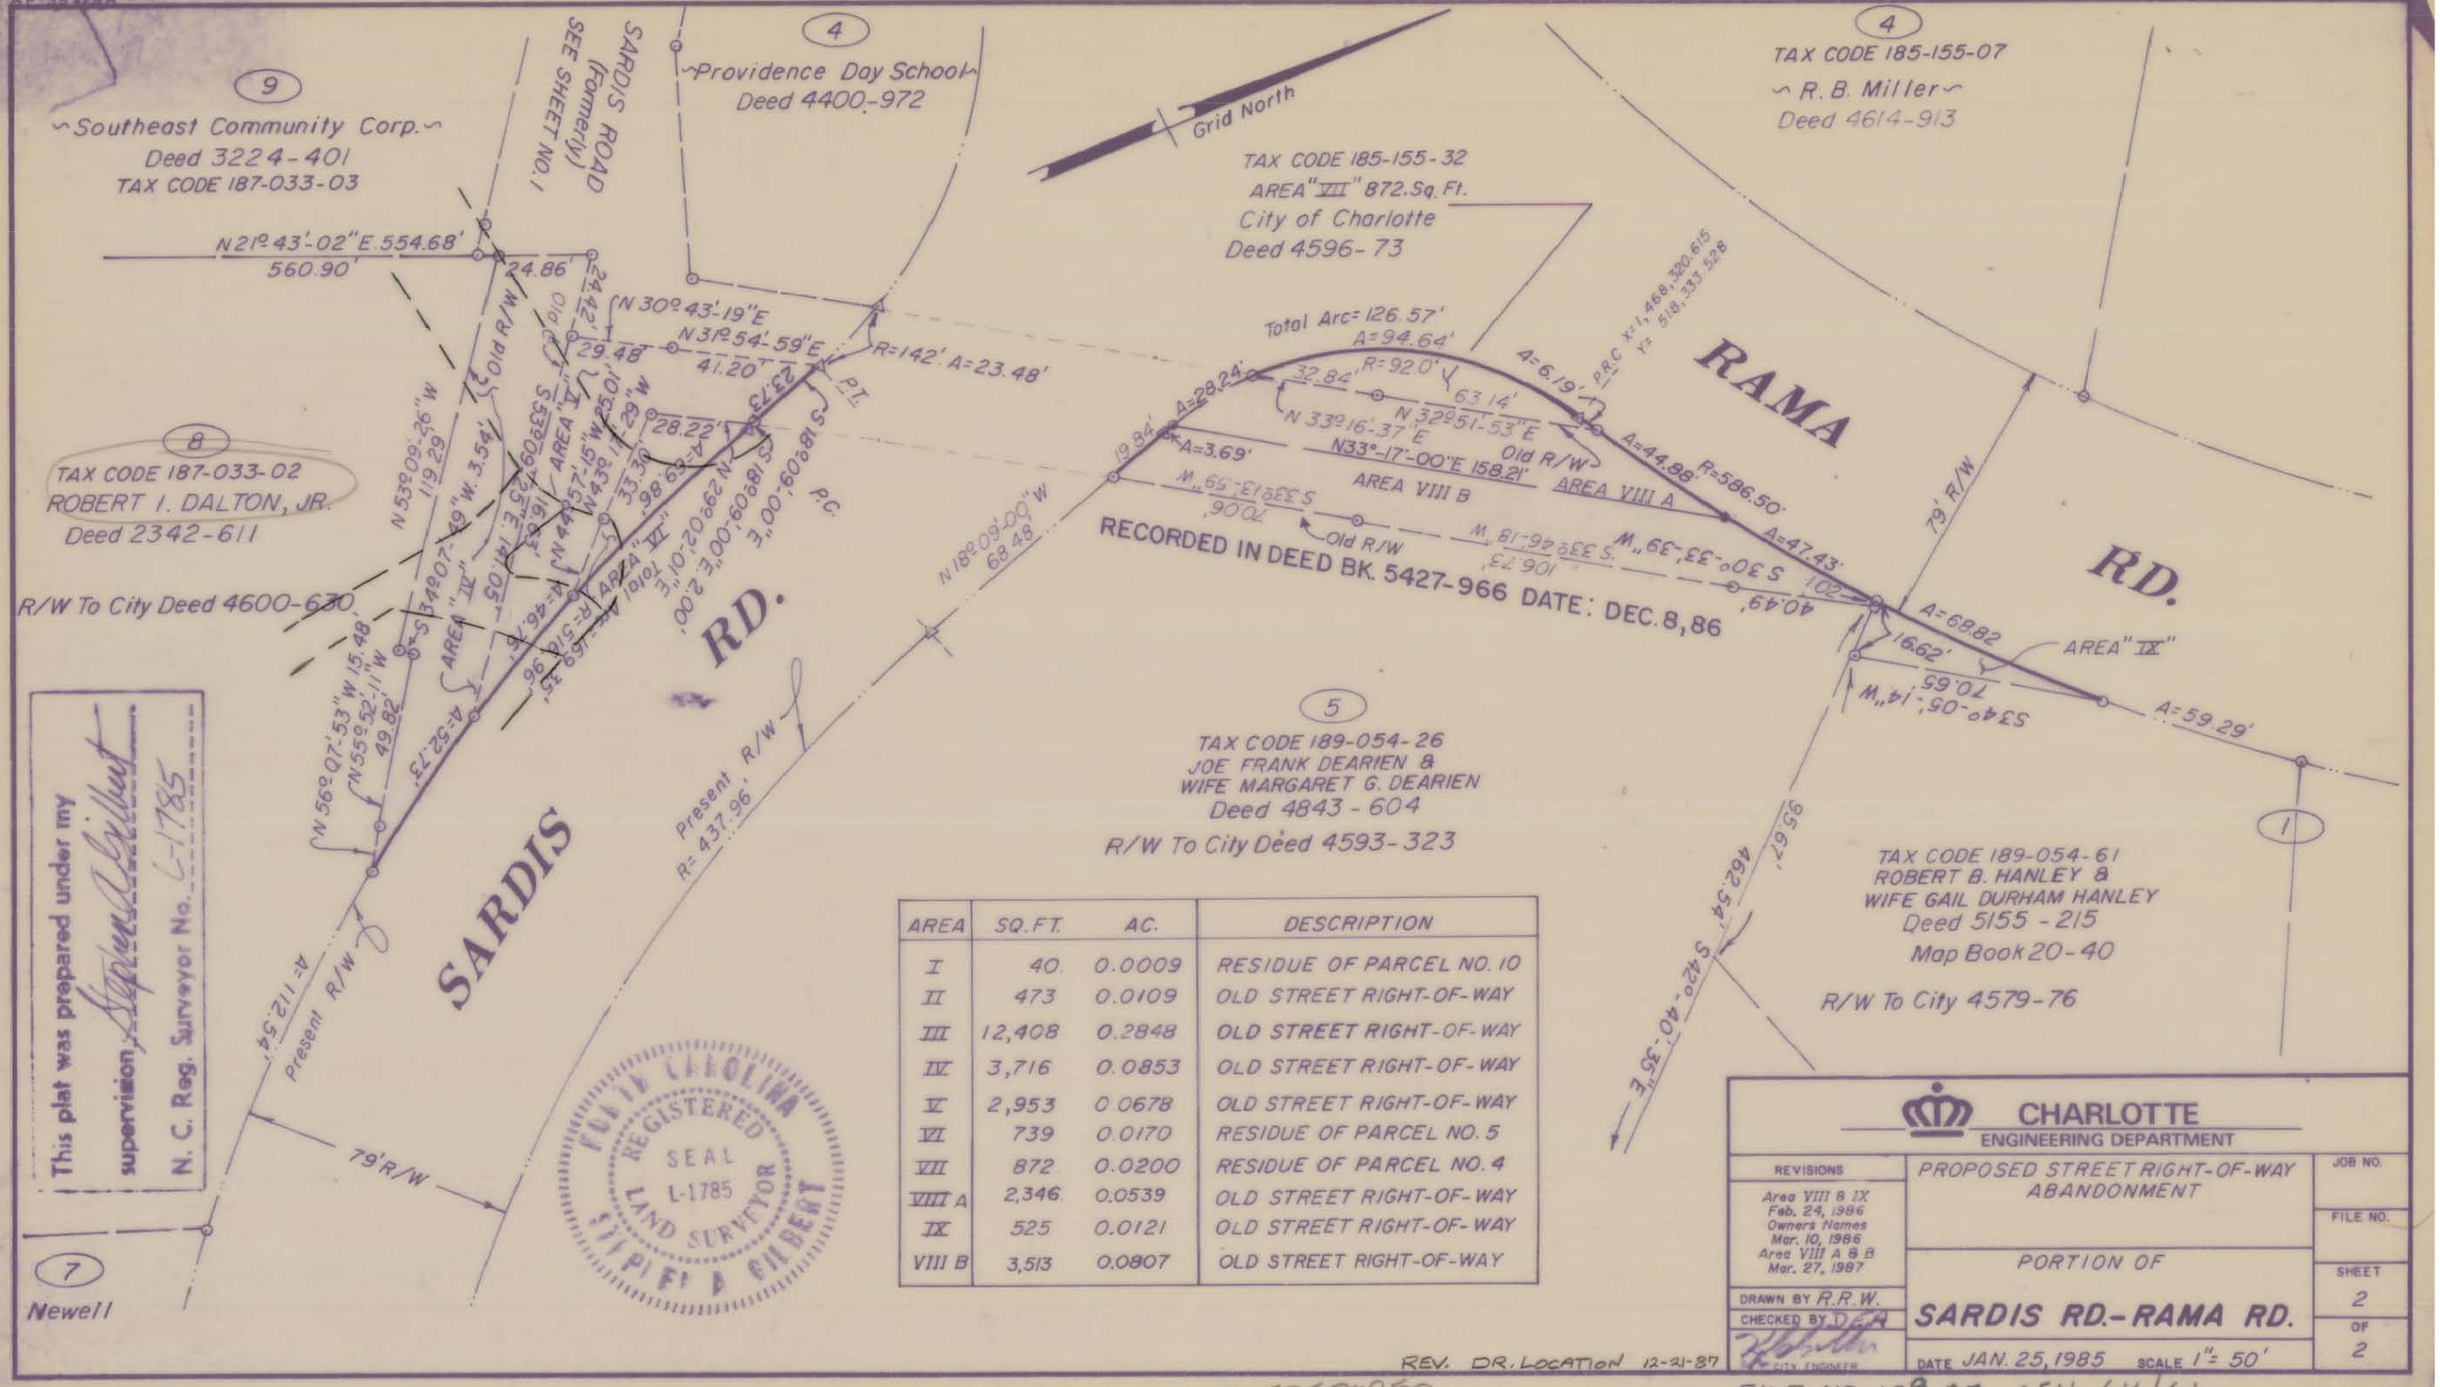

This plat was prepared under my supervision. Stephen A. Gilbert
N. C. Reg. Surveyor No. L-1785

NORTH CAROLINA REGISTERED SEAL L-1785 LAND SURVEYOR STEPHEN A. GILBERT

AREA	SQ. FT.	AC.	DESCRIPTION
I	40.	0.0009	RESIDUE OF PARCEL NO. 10
II	473	0.0109	OLD STREET RIGHT-OF-WAY
III	12,408	0.2848	OLD STREET RIGHT-OF-WAY
IV	3,716	0.0853	OLD STREET RIGHT-OF-WAY
V	2,953	0.0678	OLD STREET RIGHT-OF-WAY
VI	739	0.0170	RESIDUE OF PARCEL NO. 5
VII	872	0.0200	RESIDUE OF PARCEL NO. 4
VIII A	2,346	0.0539	OLD STREET RIGHT-OF-WAY
IX	525	0.0121	OLD STREET RIGHT-OF-WAY
VIII B	3,513	0.0807	OLD STREET RIGHT-OF-WAY

REV. DR. LOCATION 12-21-87

CHARLOTTE
ENGINEERING DEPARTMENT

REVISIONS	PROPOSED STREET RIGHT-OF-WAY ABANDONMENT	JOB NO.
Area VIII & IX Feb. 24, 1986 Owners Names Mar. 10, 1986 Area VIII A & B Mar. 27, 1987		FILE NO.
	PORTION OF	SHEET 2
DRAWN BY R.R.W.	SARDIS RD.-RAMA RD.	OF 2
CHECKED BY D.E.A.		
CITY ENGINEER	DATE JAN. 25, 1985 SCALE 1"= 50'	

DB6585PG750

FILE NO. 189-~~05~~-054-64/61