NOTE: Property corners shown circled were located by actual survey. Bearings are based on PORTION OF McALPINE CREEK GREENWAY BOUNDARY, OCT., 1966.

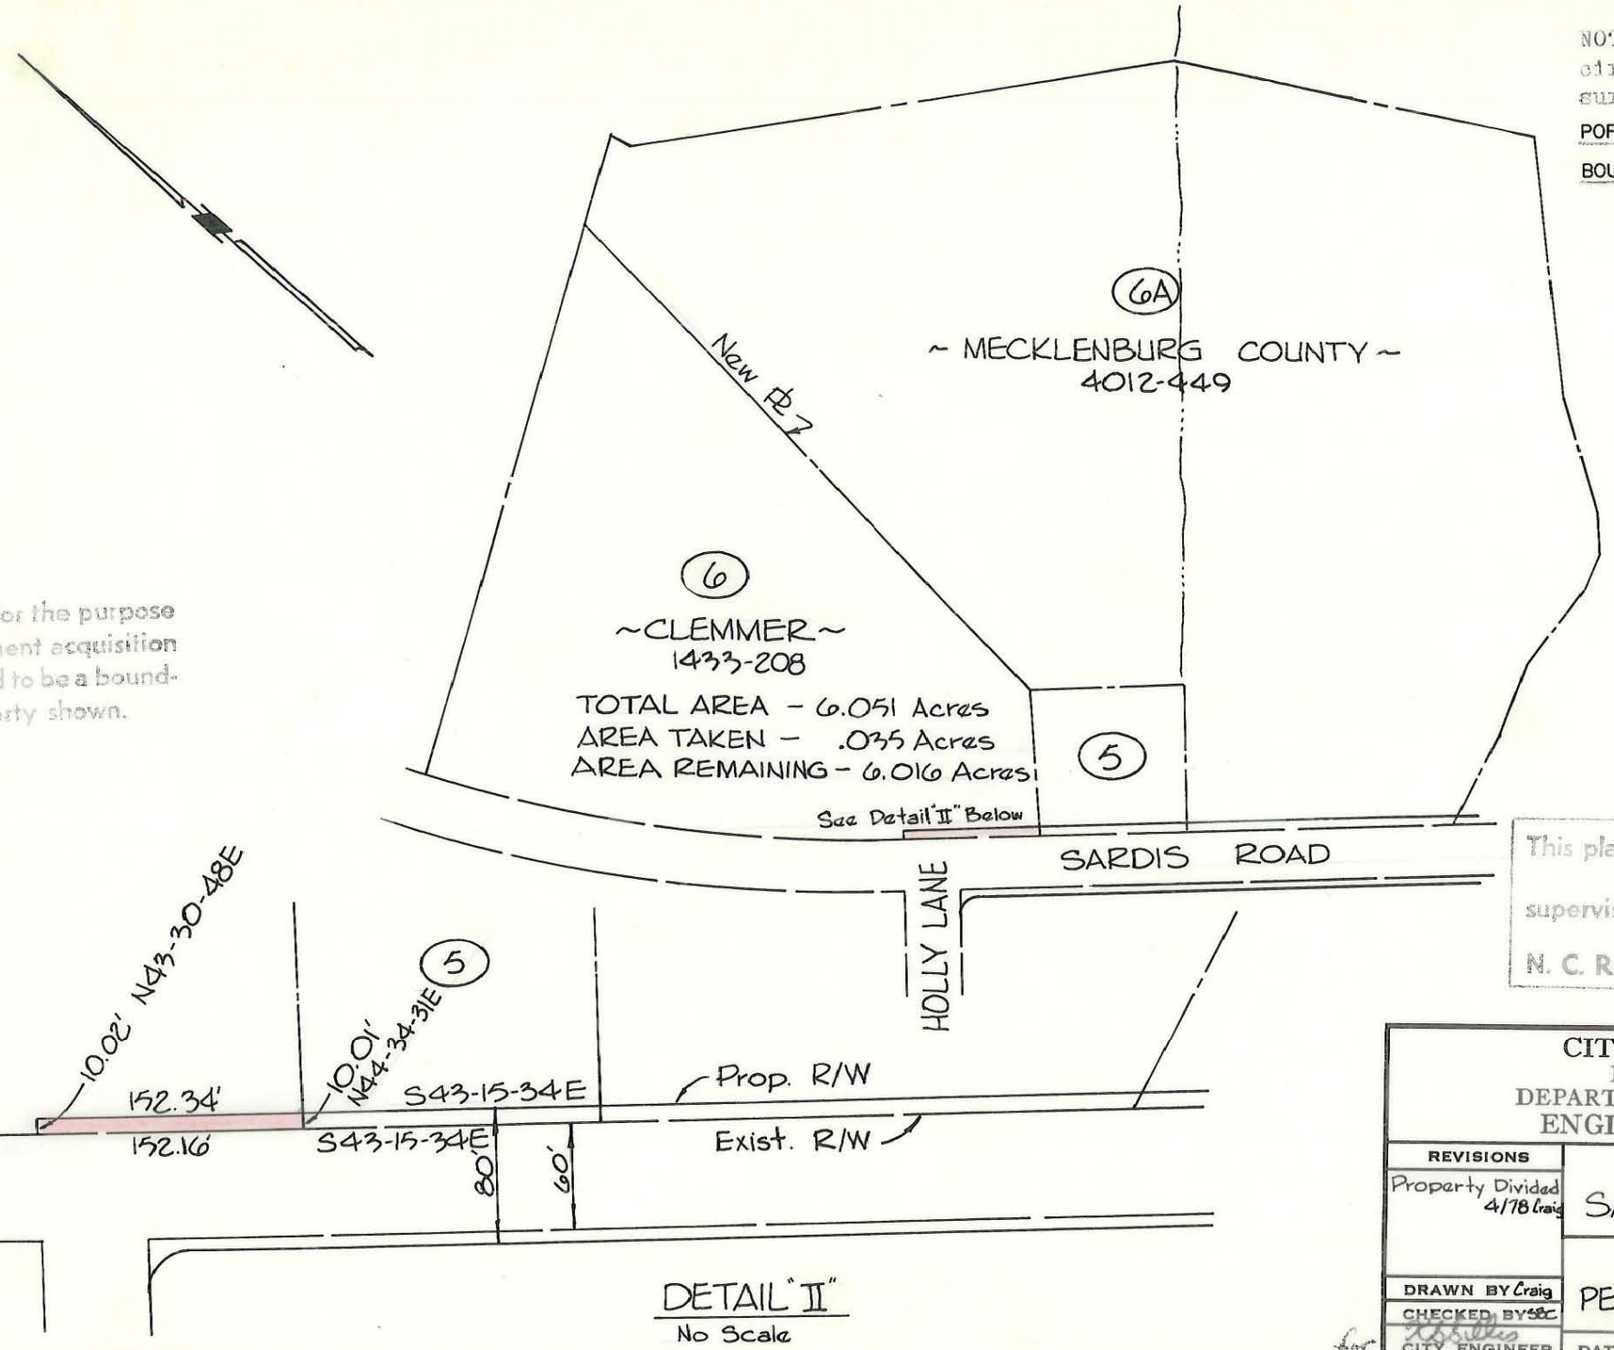

NORTH CAROLINA REGISTERED LAND SURVEYOR SEAL L-1785 STEPHEN A. GILBERT

This map was prepared for the purpose of right of way or easement acquisition only, and is not intended to be a boundary survey of the property shown.

This plat was prepared under my supervision Stephen A. Gilbert

N. C. Reg. Surveyor No. L-1785

CITY OF CHARLOTTE
NORTH CAROLINA
DEPARTMENT OF PUBLIC WORKS
ENGINEERING DIVISION

REVISIONS	PROPOSED R/W SARDIS ROAD BRIDGE	JOB NO. 513-76-010
Property Divided 4/78 Craig		FILE NO. 166
DRAWN BY Craig	PROPERTY OF PEARL LUCAS CLEMMER	SHEET 6
CHECKED BY SBC		OF 6
for CITY ENGINEER	DATE April, 1978 SCALE 1" = 200'	

DUNCAN-PARNELL, INC., CHARLOTTE 376

189-321-32197