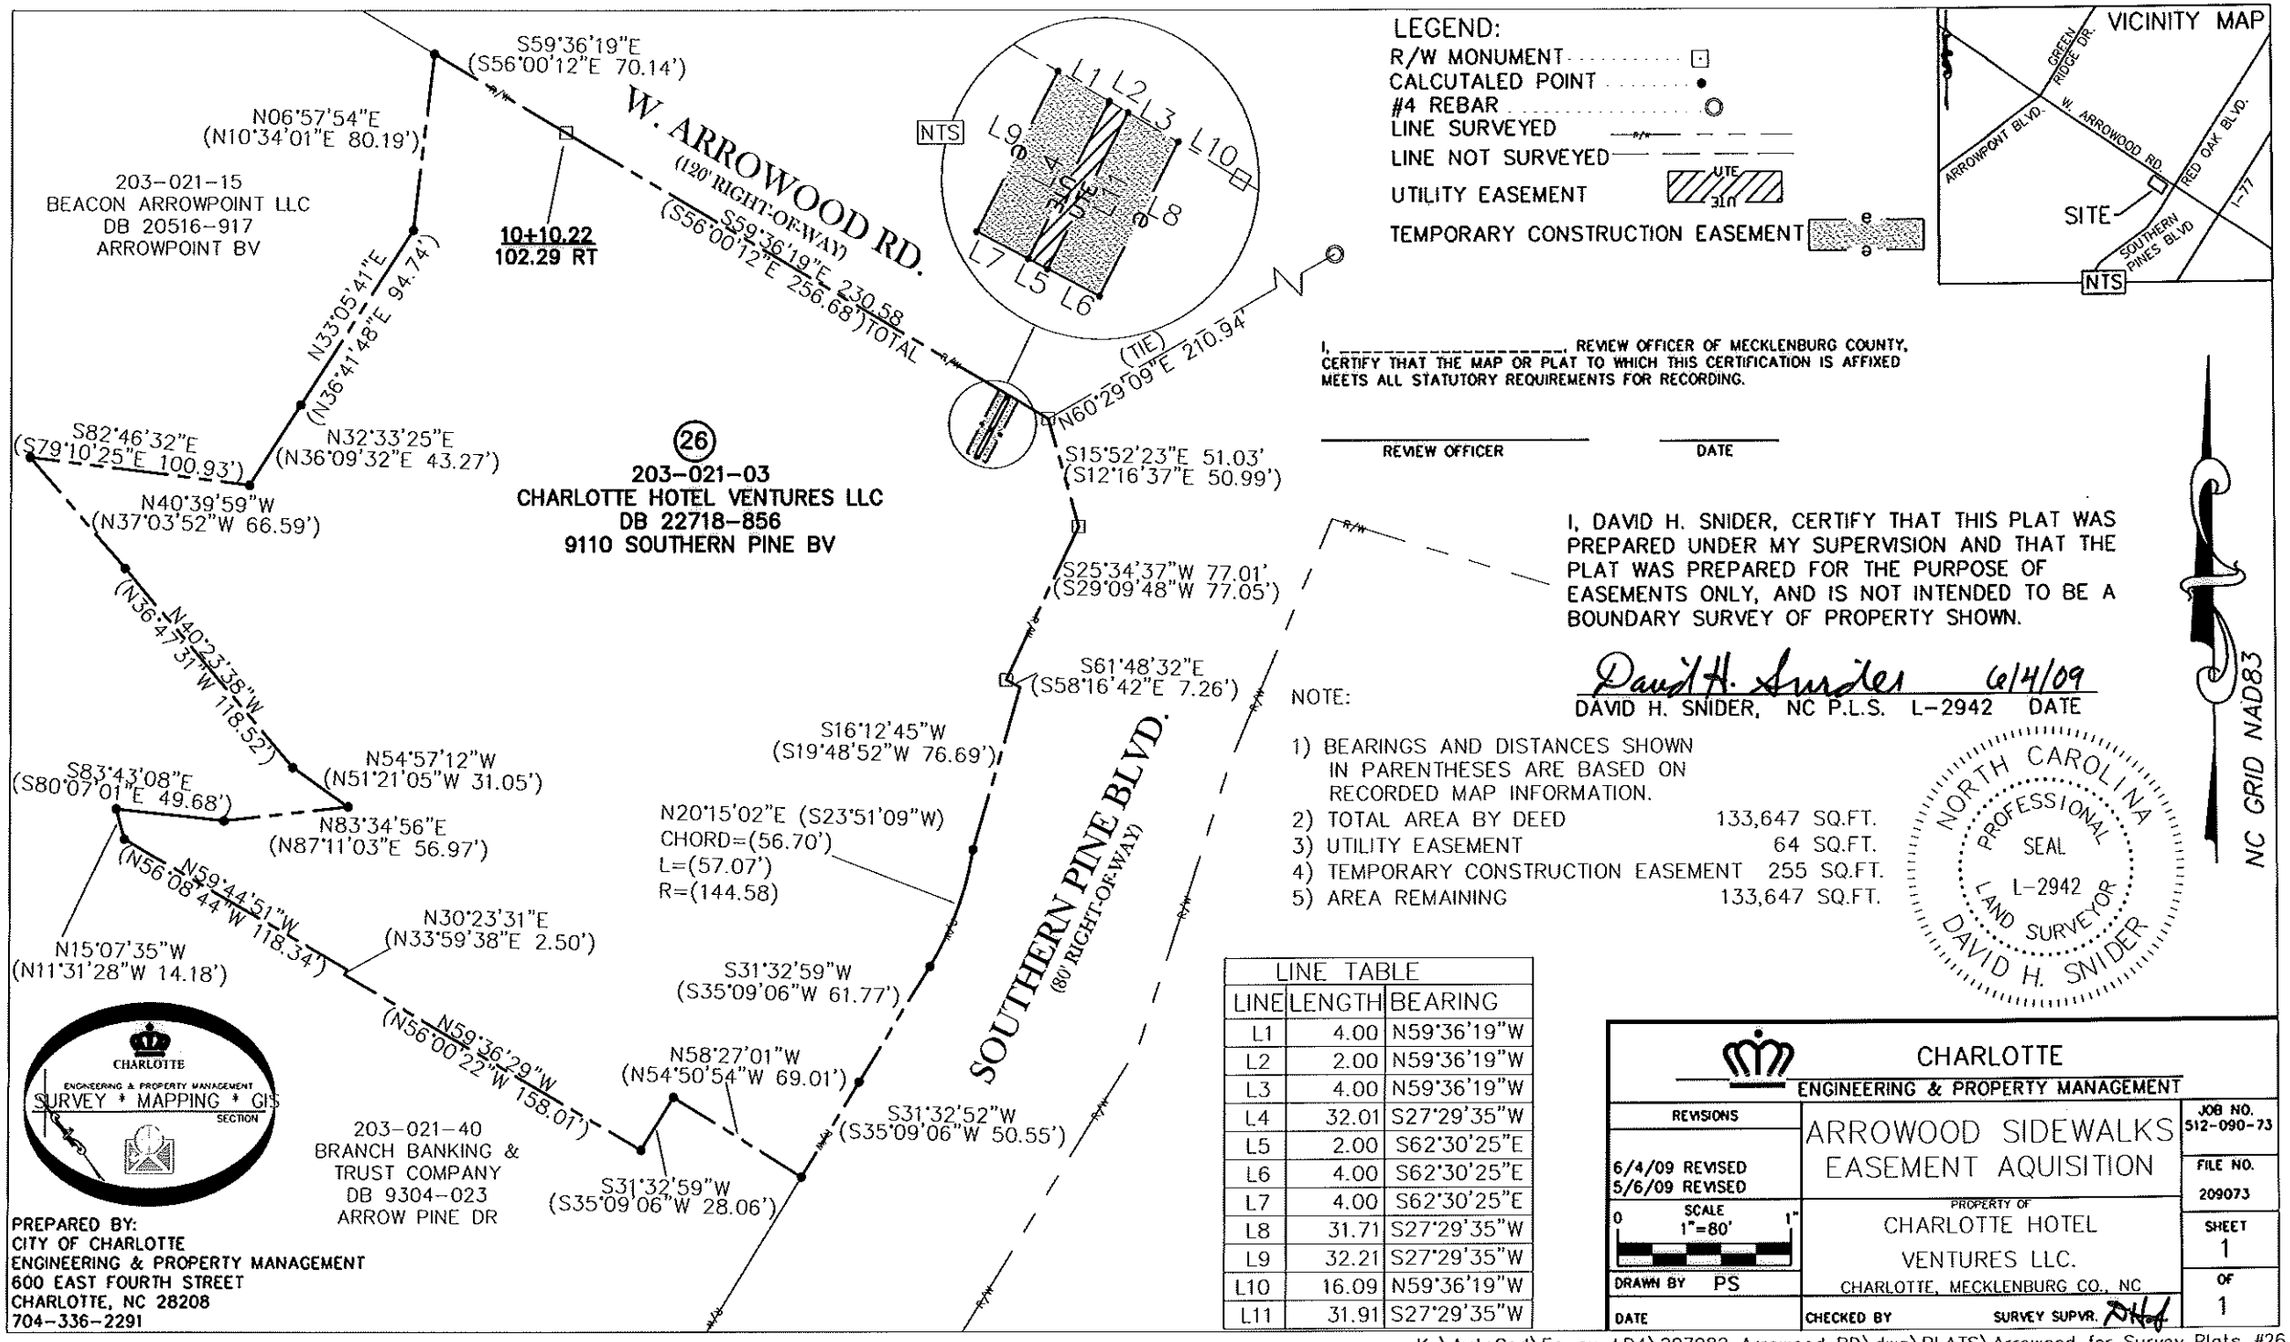

I, _____, REVIEW OFFICER OF MECKLENBURG COUNTY, CERTIFY THAT THE MAP OR PLAT TO WHICH THIS CERTIFICATION IS AFFIXED MEETS ALL STATUTORY REQUIREMENTS FOR RECORDING.

REVIEW OFFICER _____ DATE _____

I, DAVID H. SNIDER, CERTIFY THAT THIS PLAT WAS PREPARED UNDER MY SUPERVISION AND THAT THE PLAT WAS PREPARED FOR THE PURPOSE OF EASEMENTS ONLY, AND IS NOT INTENDED TO BE A BOUNDARY SURVEY OF PROPERTY SHOWN.

David H. Snider 6/4/09
DAVID H. SNIDER, NC P.L.S. L-2942 DATE

NOTE:

1) BEARINGS AND DISTANCES SHOWN IN PARENTHESES ARE BASED ON RECORDED MAP INFORMATION.
2) TOTAL AREA BY DEED 133,647 SQ.FT.
3) UTILITY EASEMENT 64 SQ.FT.
4) TEMPORARY CONSTRUCTION EASEMENT 255 SQ.FT.
5) AREA REMAINING 133,647 SQ.FT.

NORTH CAROLINA PROFESSIONAL SEAL L-2942 LAND SURVEYOR DAVID H. SNIDER

LINE TABLE		
LINE	LENGTH	BEARING
L1	4.00	N59°36'19"W
L2	2.00	N59°36'19"W
L3	4.00	N59°36'19"W
L4	32.01	S27°29'35"W
L5	2.00	S62°30'25"E
L6	4.00	S62°30'25"E
L7	4.00	S62°30'25"E
L8	31.71	S27°29'35"W
L9	32.21	S27°29'35"W
L10	16.09	N59°36'19"W
L11	31.91	S27°29'35"W

CHARLOTTE
ENGINEERING & PROPERTY MANAGEMENT
SURVEY * MAPPING * GIS SECTION

PREPARED BY:
CITY OF CHARLOTTE
ENGINEERING & PROPERTY MANAGEMENT
600 EAST FOURTH STREET
CHARLOTTE, NC 28208
704-336-2291

CHARLOTTE
ENGINEERING & PROPERTY MANAGEMENT

REVISIONS	ARROWOOD SIDEWALKS EASEMENT AQUISITION	JOB NO. 512-090-73
6/4/09 REVISED 5/6/09 REVISED		FILE NO. 209073
SCALE 0 1"=80' 1"	PROPERTY OF CHARLOTTE HOTEL VENTURES LLC. CHARLOTTE, MECKLENBURG CO., NC	SHEET 1
DRAWN BY PS		OF 1
DATE	CHECKED BY SURVEY SUPVR. DHS	

K:\AutoCad\En_su-LD4\207082 Arrowood RD\dwg\PLATS\Arrowood for Survey Plats #26

DB 25101 P 507