AF 35129A

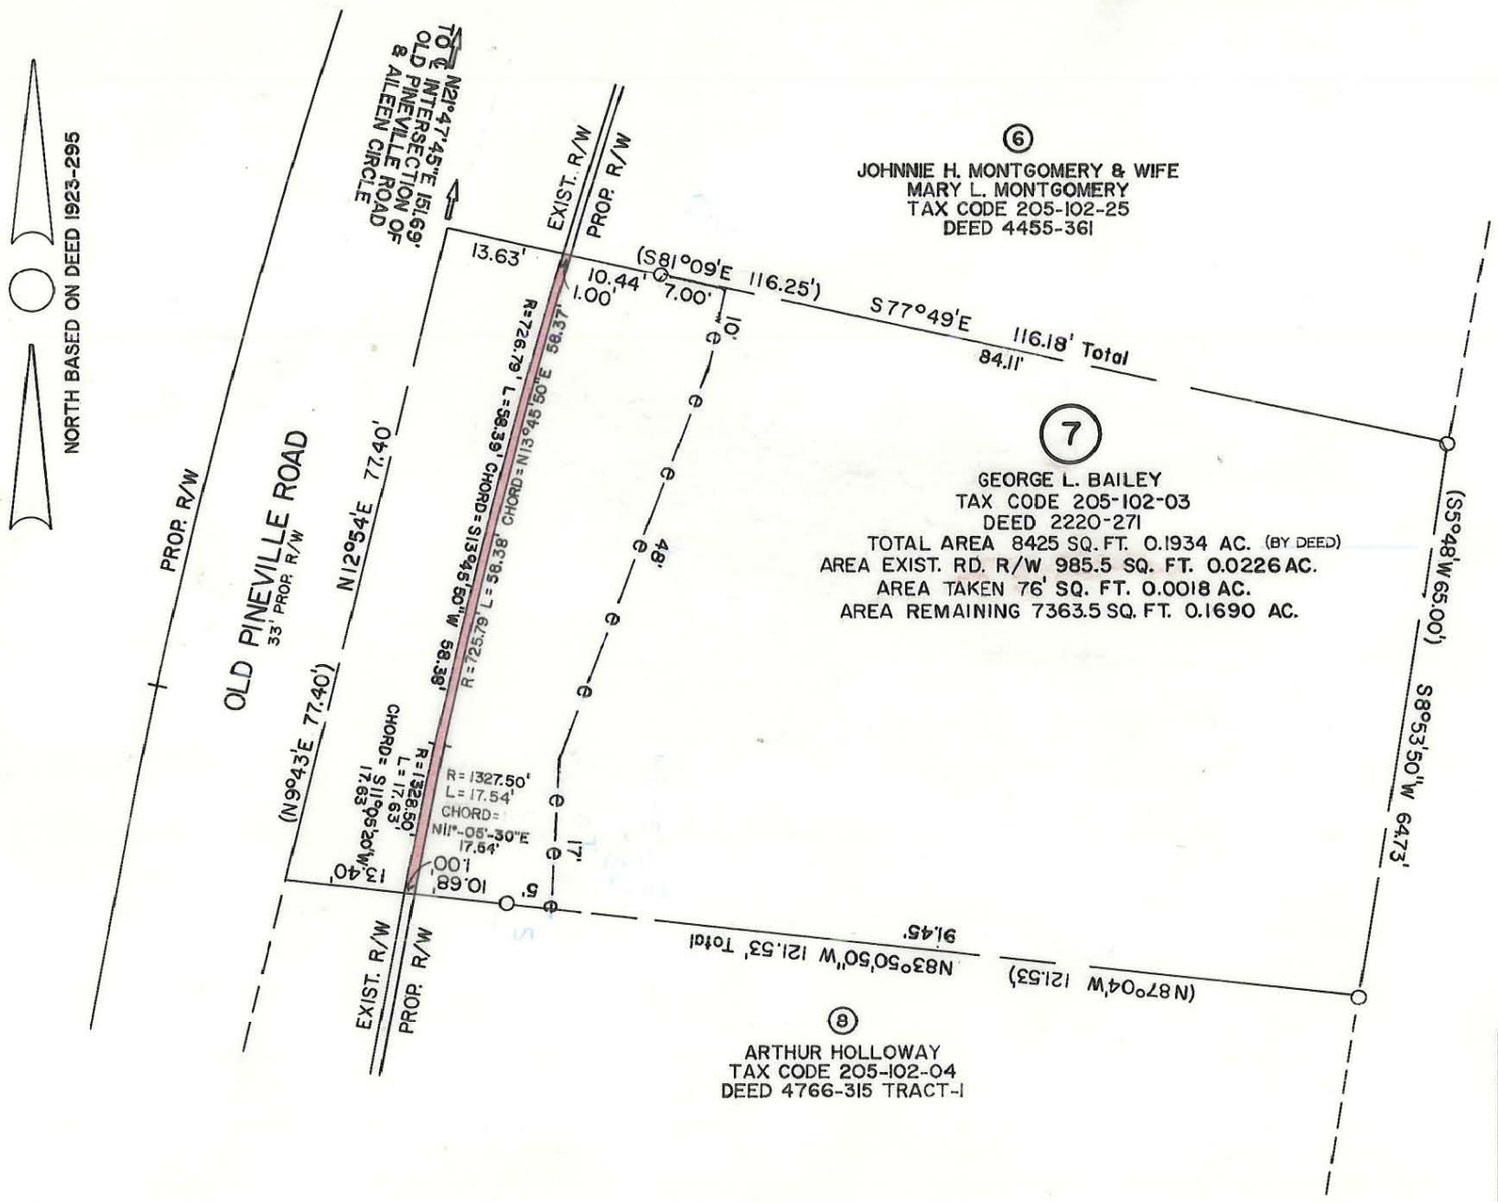

This map was prepared for the purpose of right of way or easement acquisition only, and is not intended to be a boundary survey of the property shown.

NOTE: Property corners shown circled were located by actual survey. Bearings and distances shown in parenthesis are based on deed information.

This plat was prepared under my supervision R. Dennis Smith

N.C. Reg. Surveyor No. L-1482

NORTH CAROLINA REGISTERED SEAL #L-1482 LAND SURVEYOR RADFORD DENNIS SMITH

4
THE CHAR.-MECK. BOARD OF EDUCATION
TAX CODE 205-102-01
DEED 1269-559

NOT FOR RECORDATION.

CHARLOTTE
ENGINEERING DEPARTMENT

REVISIONS	PROP. R/W TO BE ACQUIRED BY THE CITY OF CHARLOTTE	JOB NO. 512-86-065
		FILE NO.
DRAWN BY TEM	PROPERTY OF GEORGE L. BAILEY	SHEET 7
CHECKED BY RLB		OF 25
R. Dennis Smith SURVEY SUPERVISOR	DATE AUGUST 1987 SCALE 1" = 20'	

205-102-03