AE 47459

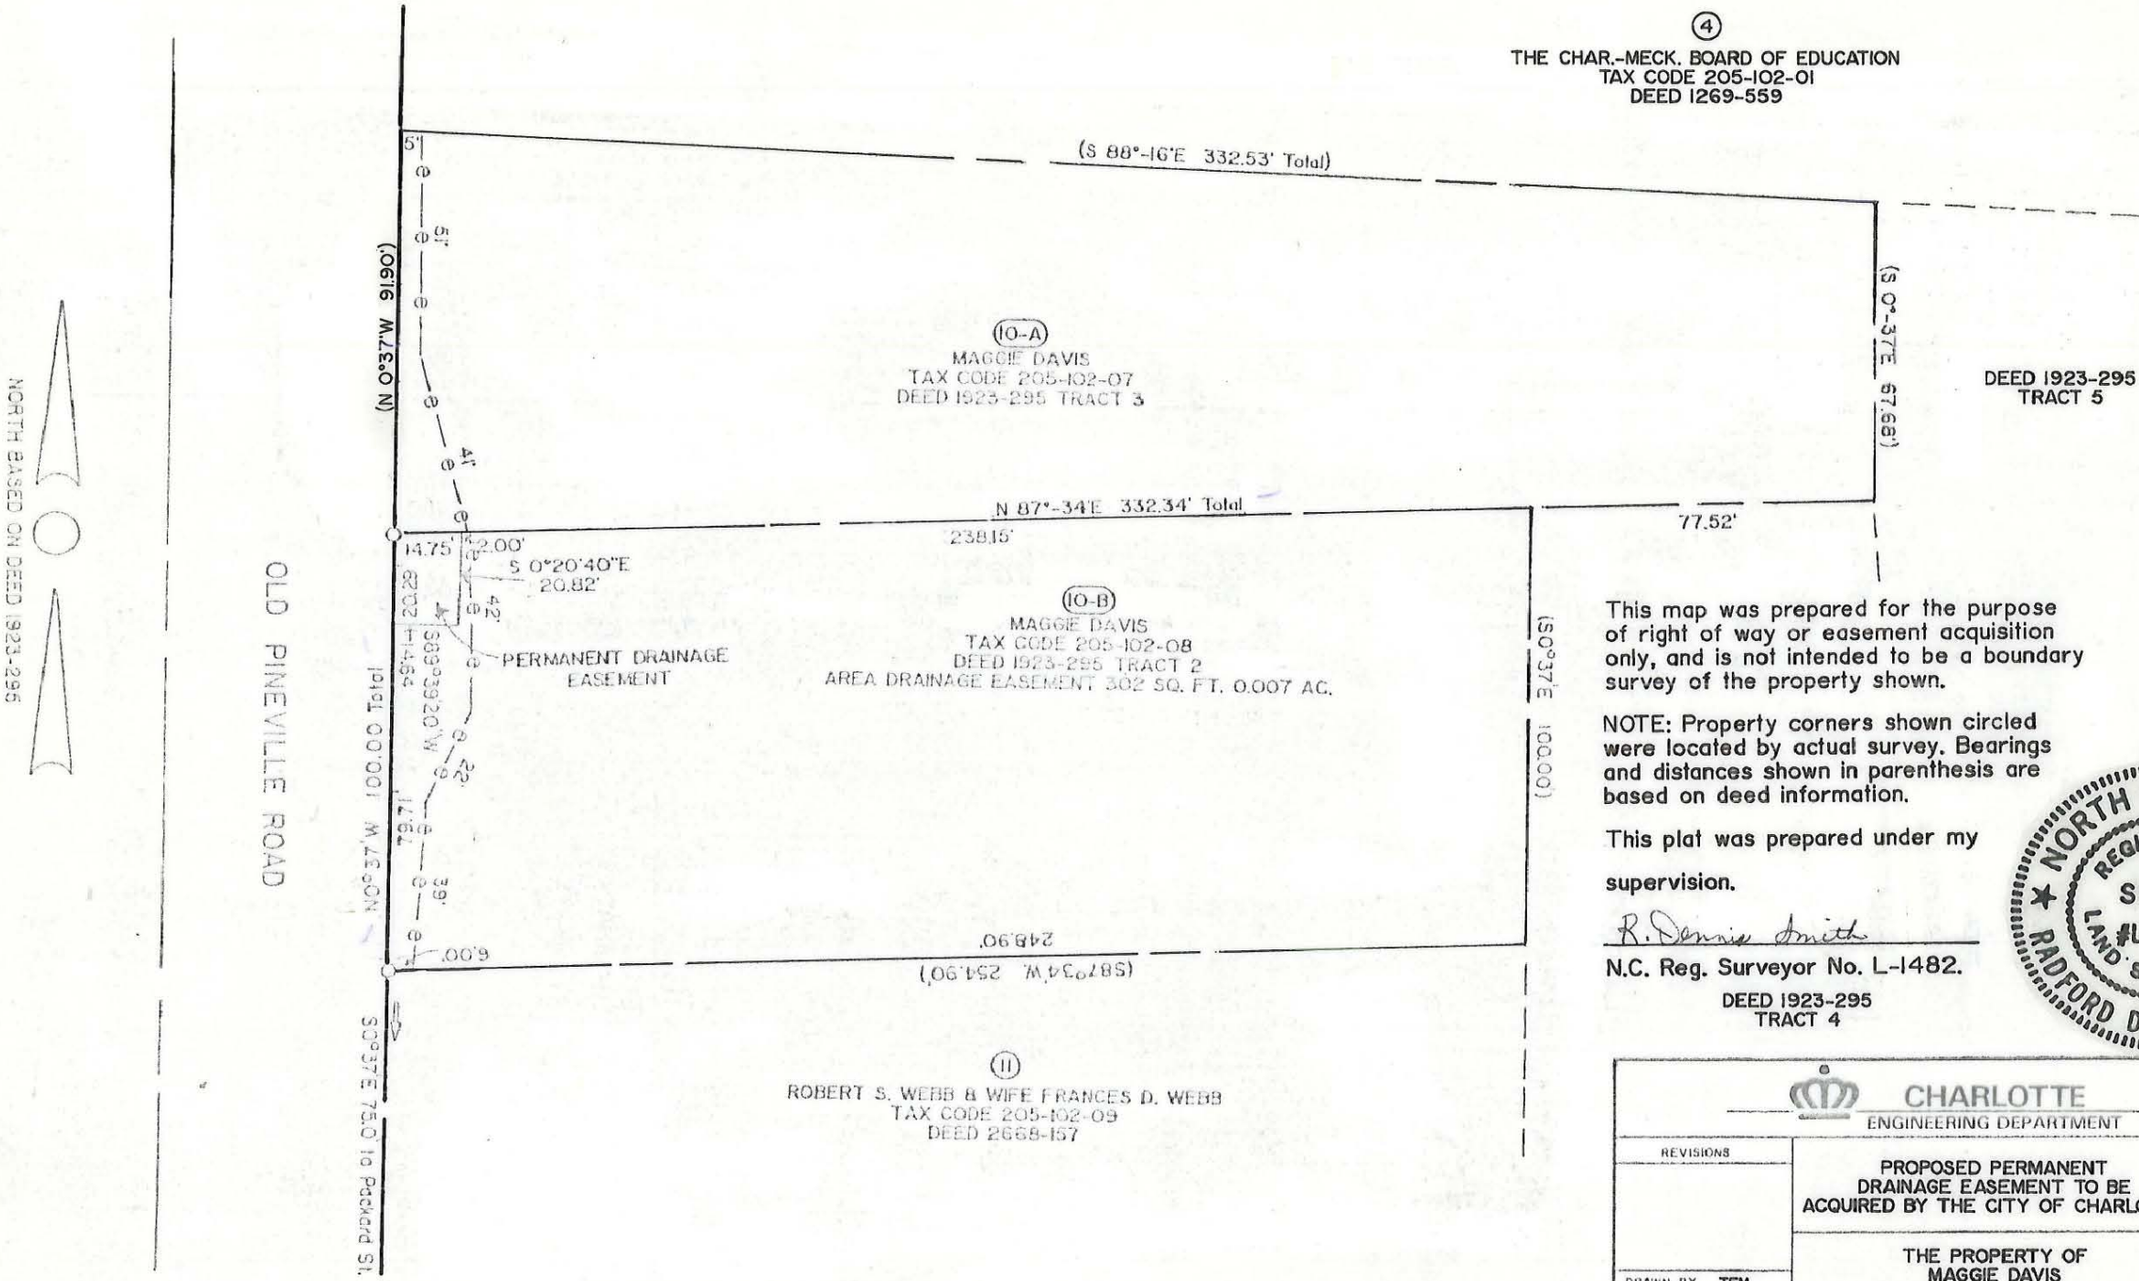

This map was prepared for the purpose of right of way or easement acquisition only, and is not intended to be a boundary survey of the property shown.

NOTE: Property corners shown circled were located by actual survey. Bearings and distances shown in parenthesis are based on deed information.

This plat was prepared under my supervision.

R. Dennis Smith

N.C. Reg. Surveyor No. L-1482.

DEED 1923-295
TRACT 4

NORTH CAROLINA REGISTERED SEAL #L-1482 LAND SURVEYOR RADFORD DENNIS SMITH

NOT FOR RECORDATION.

CHARLOTTE
ENGINEERING DEPARTMENT

REVISIONS	PROPOSED PERMANENT DRAINAGE EASEMENT TO BE ACQUIRED BY THE CITY OF CHARLOTTE	JOB NO. 512-86-065
		FILE NO.
	THE PROPERTY OF MAGGIE DAVIS	SHEET 10
DRAWN BY TEM		OF 25
CHECKED BY RLB		
R. Dennis Smith SURVEY SUPERVISOR	DATE AUGUST 1987 SCALE 1"=40'	

205-102-08